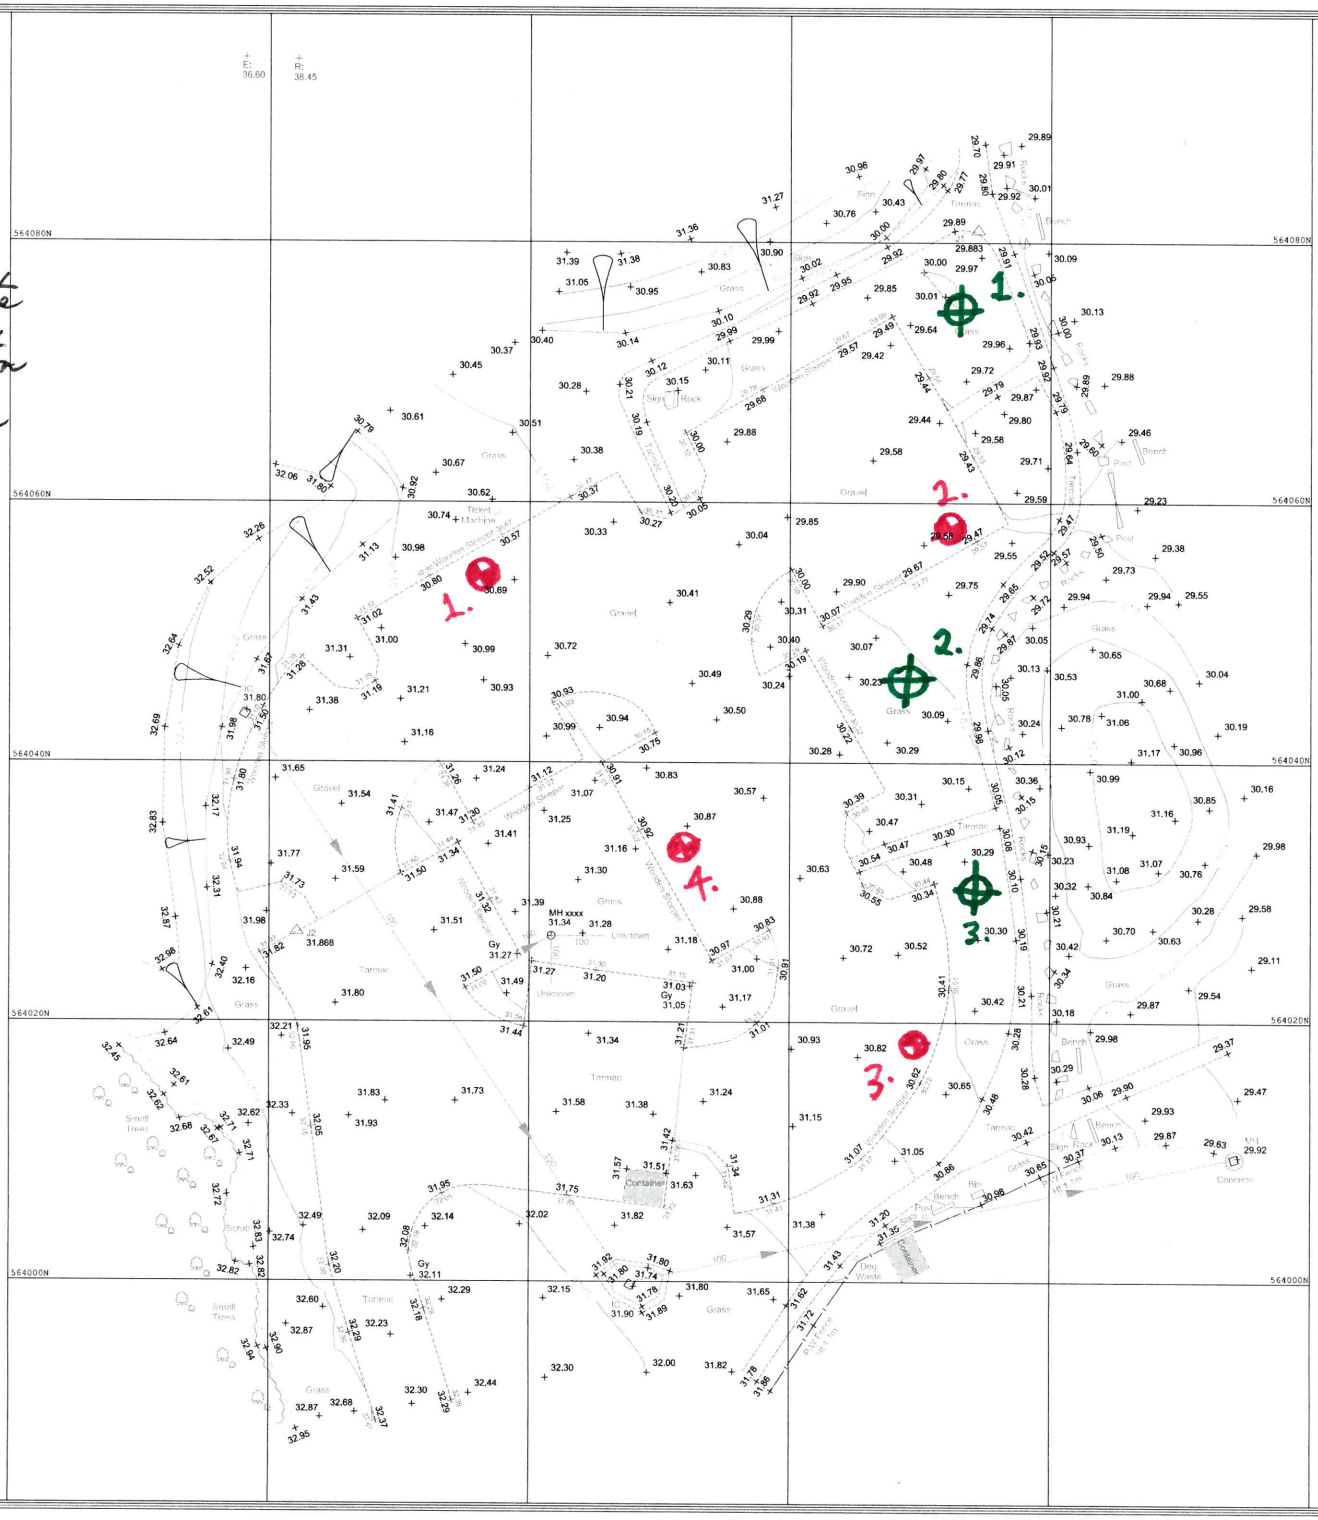


⊕ - Approximate Percolation Location

⊕ - app. CBR trial pit location

Note:
Locations numbered in order of preference as discussed.

15.11.16
DTA
SK1

N

Station Information:

Station	Eastings (m)	Northings (m)	Level (m)
J1	440764.3940	564980.6990	29.8740
J2	440742.1220	564926.6990	31.8080
J3	440751.6870	563974.4890	32.6520
J4	440754.8190	563921.4570	32.7710

OS Note:
Some services may have been omitted due to parked vehicles. The Ordnance Survey file is to be used as a guide only.

OS Buildings | Surveyed Buildings

This survey has been orientated to the Ordnance Survey (O.S) National Grid (OSGB36) via Global Navigational Satellite Systems (GNSS) and the O.S. Active Network (OS Net).

A true OSGB36 coordinate has been established near to the site centre via a transformation using the OSTN02 & OSGM02 transformation models.
The survey has been correlated to this point and a further one or more OSGB36 points established to create a true O.S. bearing for angle orientation.

No scale factor has been applied to the survey therefore the coordinates shown are arbitrary & not true O.S. Coordinates which have a scale factor applied.

Please refer to Survey Station Table to enable establishment of the on-site grid and datum.

Legend:

Rev.	Date	Description	Drawn	Ch. Rev.

greenhatch group
Topographical Surveys | Measured Building Surveys
Site Engineering | 3D Laser Scanning
Utility CCTV Surveys | Revit & BIM Models

24 Riverside Studios
Amethyst Road
Newcastle Business Park
Newcastle
NE4 7YL
Tel (0191) 273 6361 Fax (0191) 273 6557
newcastle@greenhatch-group.co.uk
www.greenhatch-group.co.uk

CLIENT
National Trust

PROJECT
Souter Lighthouse
Coast Road
Sunderland

TITLE
Topographical Survey

SCALE	DATE
A1@ 1: 200	13/05/16
DRAWN	QUALITY REF
KA	G1133

Field Information	See Notes
Grid Orientation	See Notes
Job number	23811
Drawing No.	Rev.
23811_T	0

Copyright
This plan should only be used for its original purpose. Greenhatch Group accepts no responsibility for this plan if supplied to any party other than the original client.
All dimensions should be checked on site prior to design and construction.
Drainage information (where applicable) has been visually inspected from the surface and therefore should be treated as approximate only.

Notes