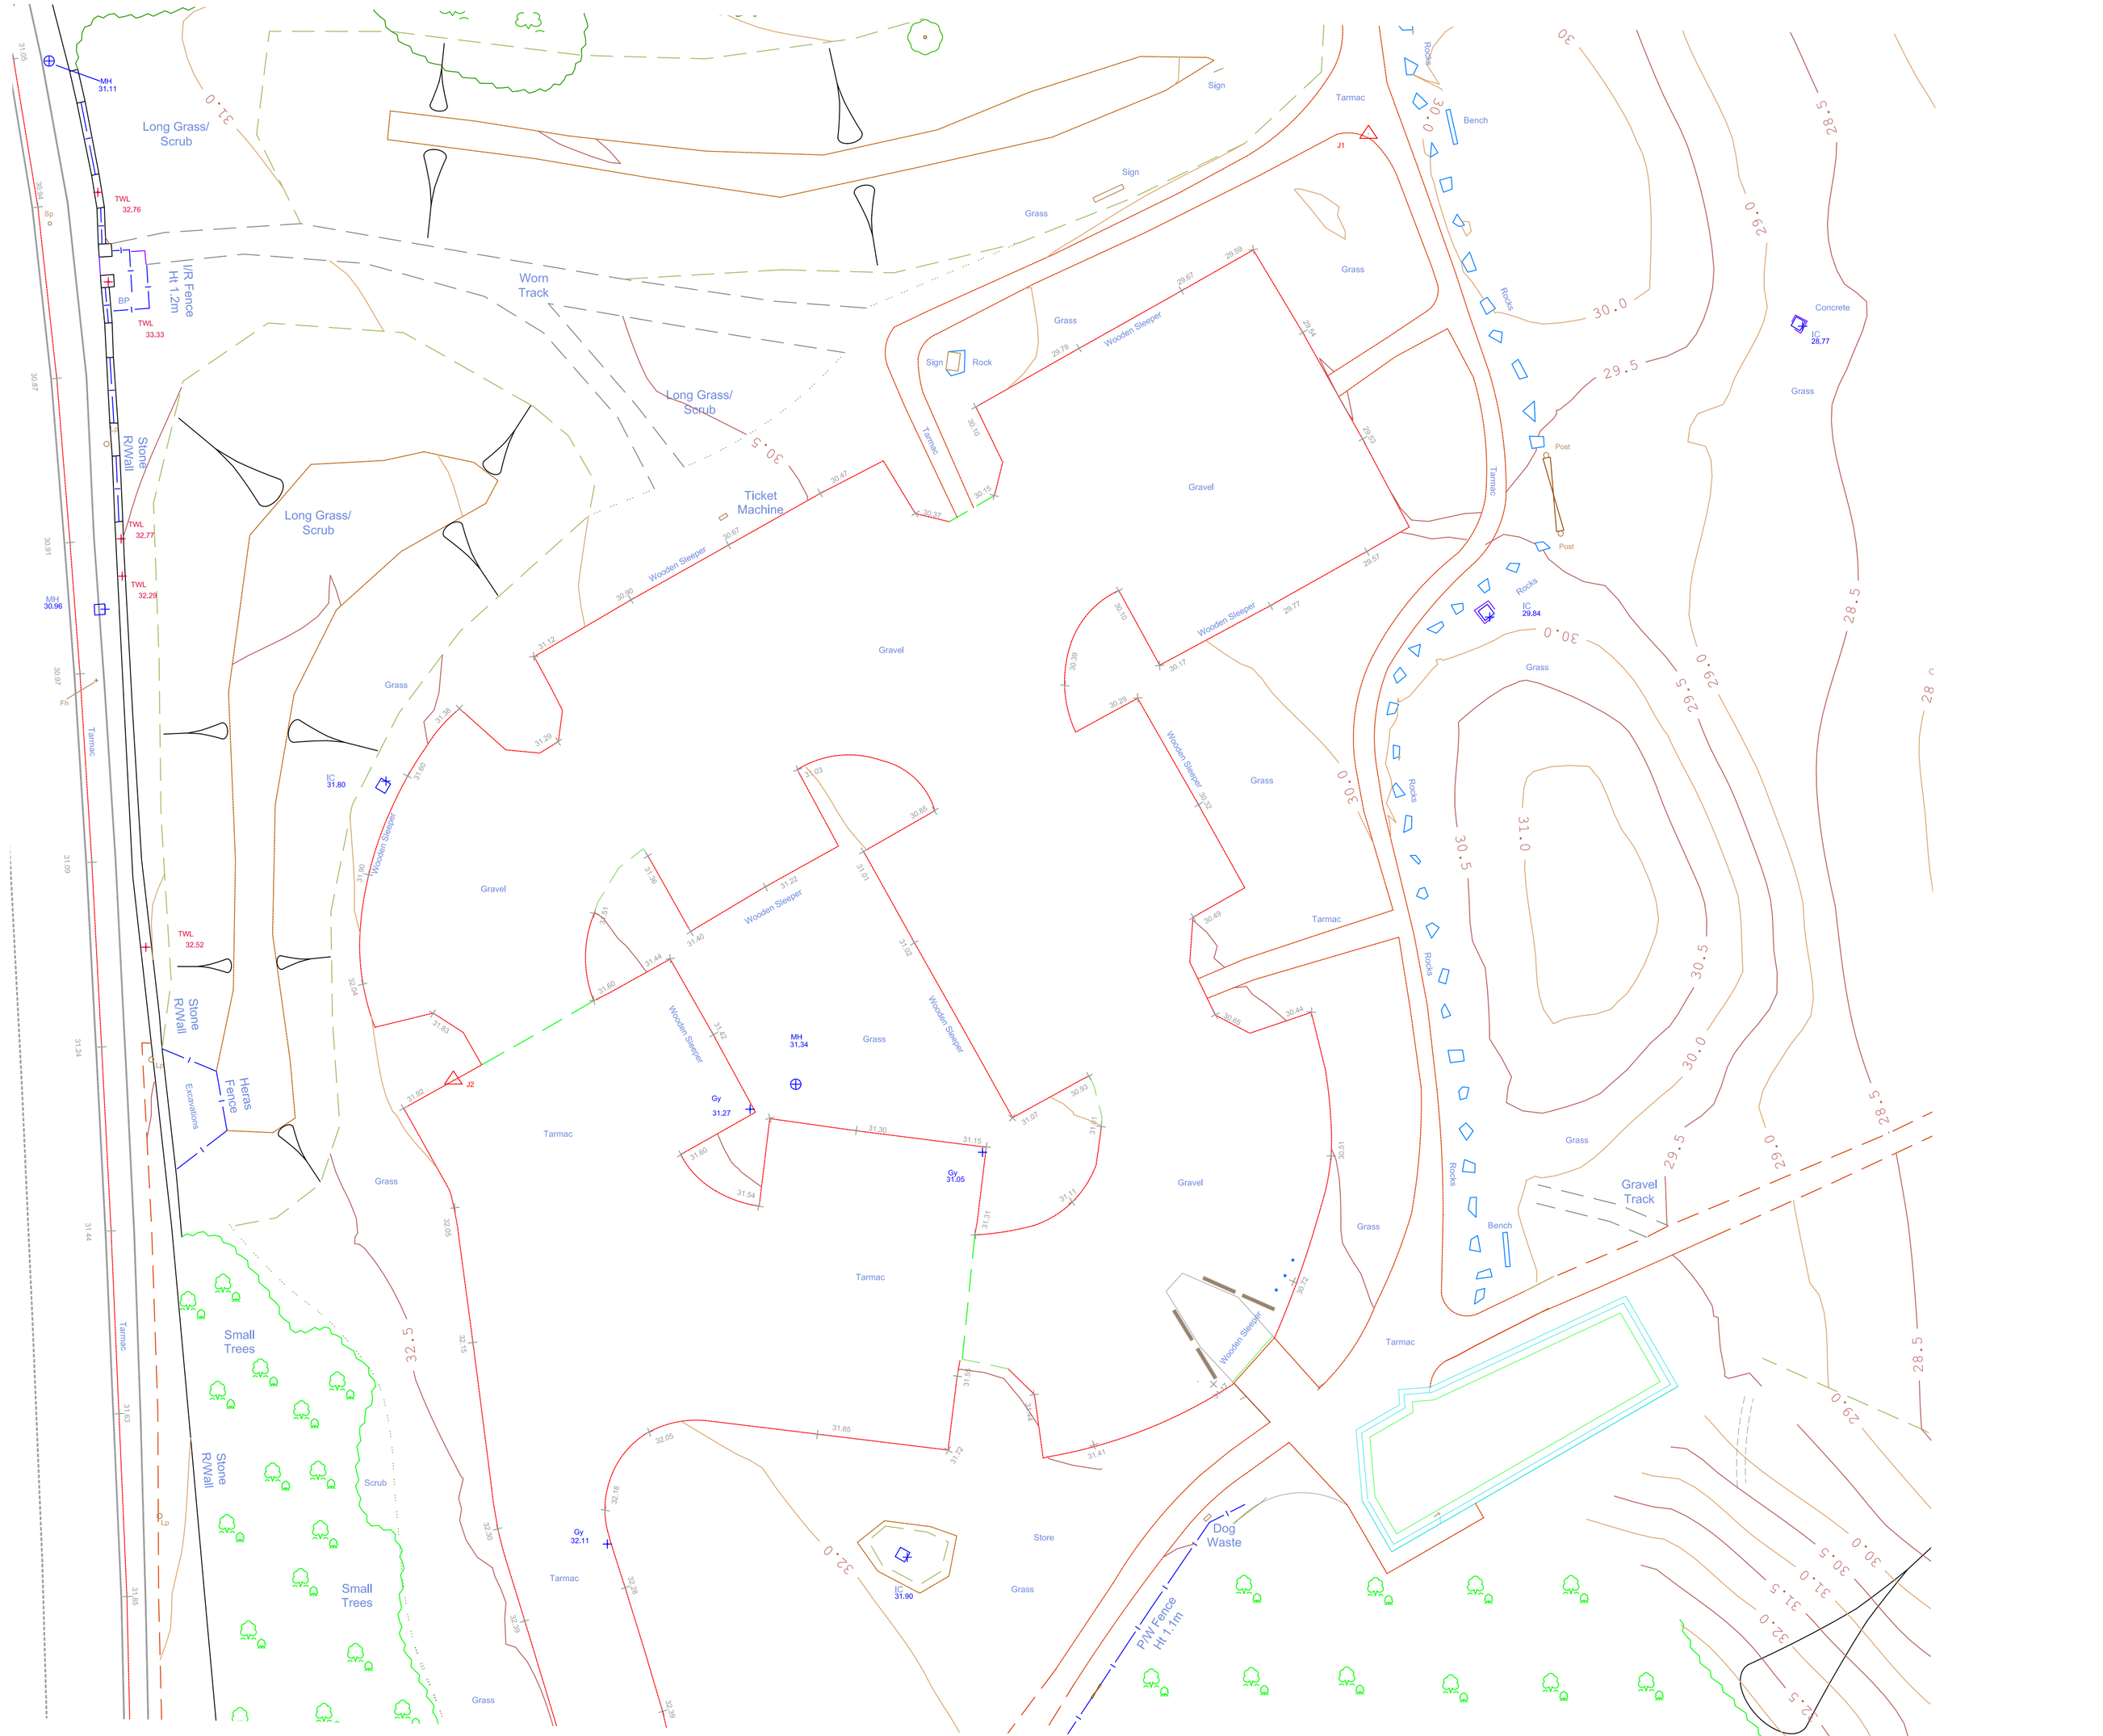


EXISTING LAYOUT PLAN

Scale Bar - 1:200 @ A1

DO NOT SCALE

This drawing must not be scaled.

The Principal Contractor is to verify all dimensions, levels and datums prior to commencement of work.

Any discrepancies are to be reported immediately to the Supervising Officer.

Variations and modifications to the work shown on these drawings are not to be carried out without the written permission of the Project Officer.

This drawing is the property of The National Trust. The information shown is to be treated as confidential and must not be copied, reproduced or disclosed to any third person without the The National Trust's written permission.

Maps are reproduced by permission of Ordnance Survey.
© Crown copyright and database right 2011.
All rights reserved.
Ordnance Survey licence number AL 100023974

Revision	By	Date	Details
A	GA	16/2/24	Add cycle parking posts to bay 30

Notes

PLANNING

National Trust

NORTH REGION
NE Regional Office
Holy Jesus Hospital
City Road, Newcastle
NE1 2AS
Telephone (0191) 2558600

Estate / Property

SOUTER LIGHTHOUSE
CAR PARK RESURFACING

Drawing Title

EXISTING LAYOUT PLAN

Drawn By: G.Archer	Date: Sep 2023
Scale @ A1: 1:200	Property Reference: 000
Drawing No: Souter/CarPark/Resurface-01	Revision: A