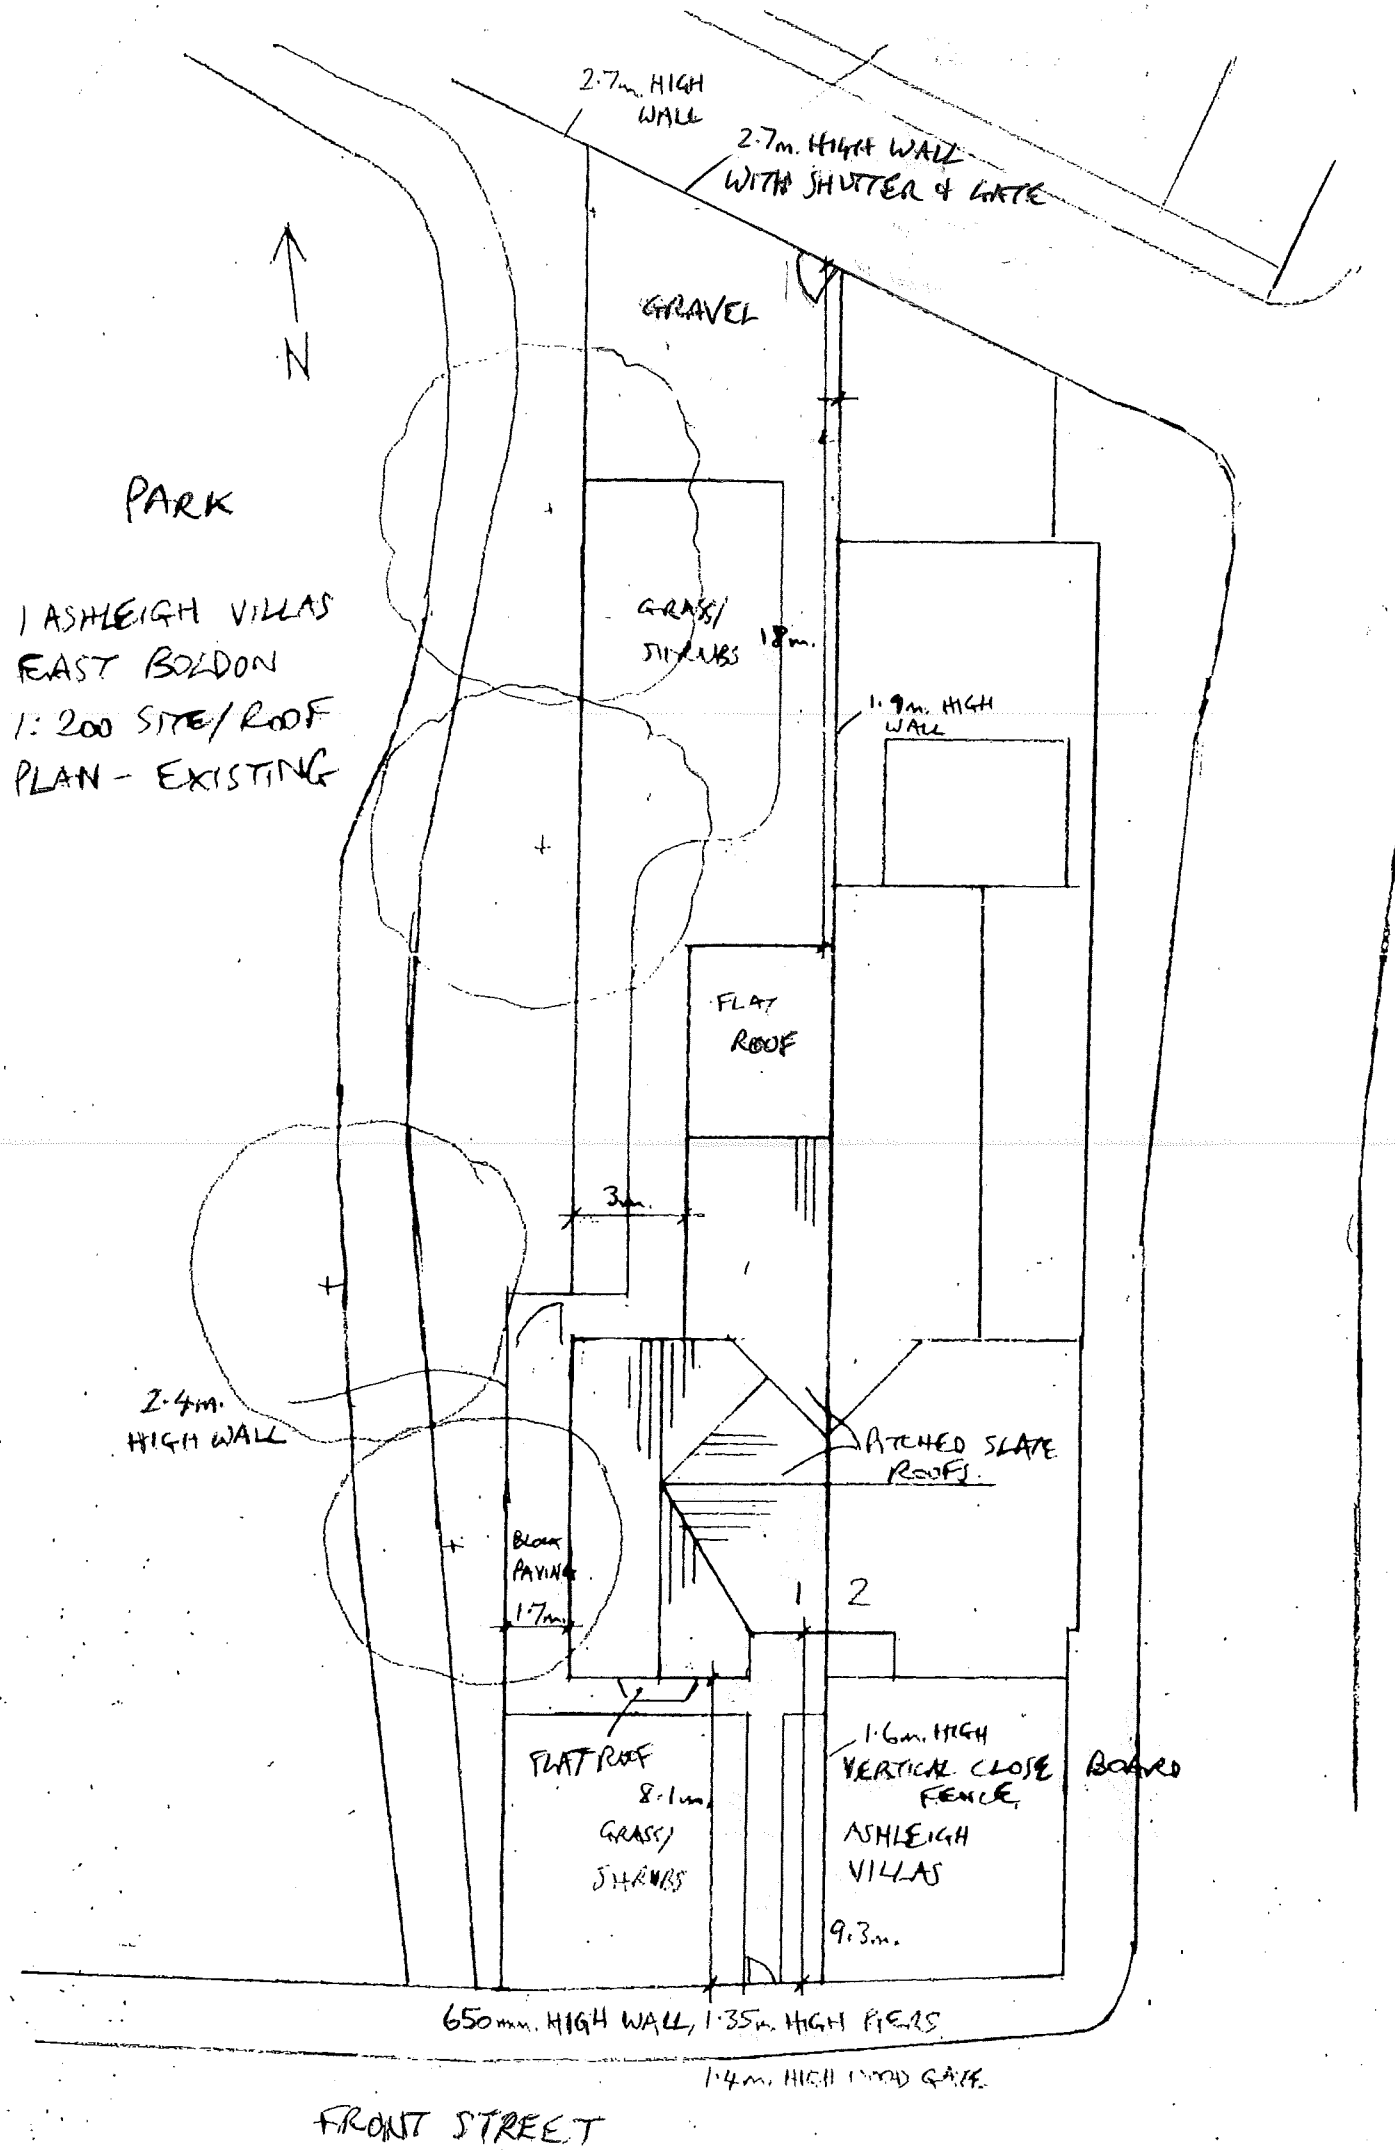

2·7m. HIGH WALL
2·7m. HIGH WALL WITH SHUTTER & GATE
GRAVEL
N
PARK
1 ASHLEIGH VILLAS
EAST BOLDON
1:200 SITE/ROOF PLAN - EXISTING
GRASS/ SHRUBS
18m.
1·9m. HIGH WALL
FLAT ROOF
3m.
2·4m. HIGH WALL
PITCHED SLATE ROOFS
BLOCK PAVING
1·7m.
1
2
FLAT ROOF
8·1m.
GRASS/ SHRUBS
1·6m. HIGH VERTICAL CLOSE BOARD FENCE
ASHLEIGH VILLAS
9·3m.
650mm. HIGH WALL, 1·35m. HIGH RAILS
1·4m. HIGH WOOD GATE
FRONT STREET