


EXISTING FRONTAGE 1:100

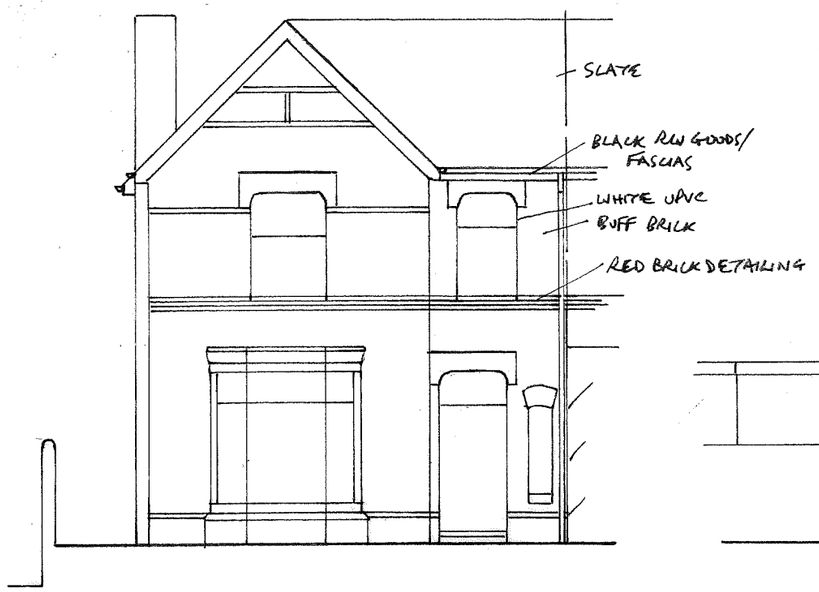


EXISTING SIDE 1:100

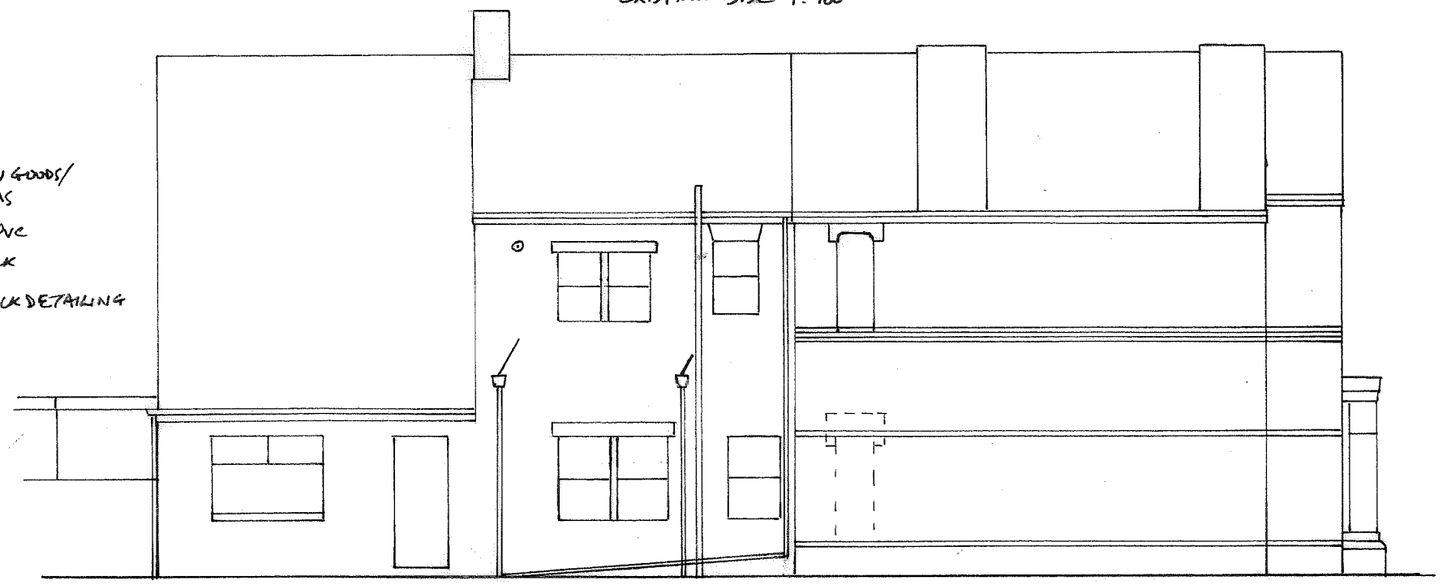

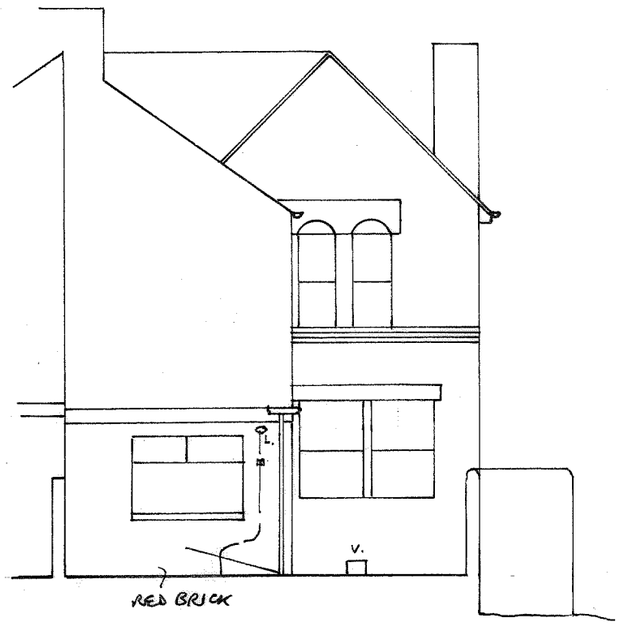

EXISTING REAR 1:100

EXISTING FIRST FLOOR 1:100

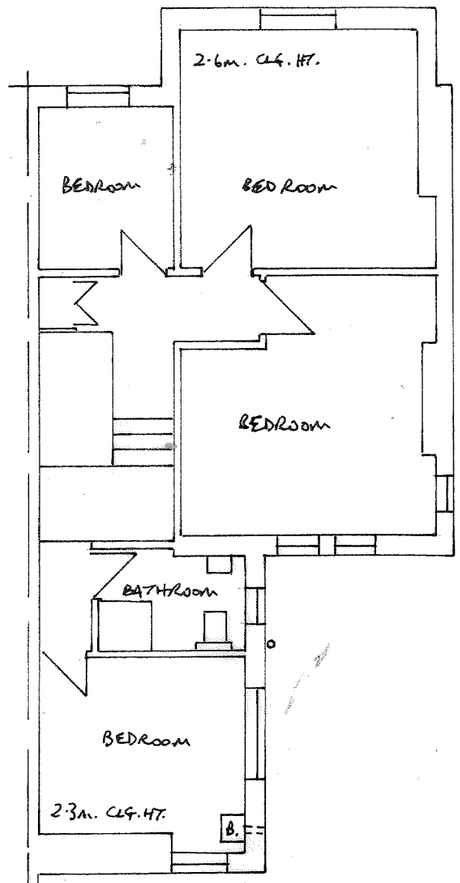

PROPOSED FRONTAGE 1:50



PROPOSED EXTENSION TO 1 ASHLEIGH VILLAS, EAST BOLDON
FOR MR. DRYDEN **DRG NO 0753/9763/677**