


EXISTING GROUND FLOOR PLAN 1:100

SLATE ROOF, BLACK RW GOODS/FASCIAS, FACING BRICK BOUNDARY WALL, ETC. TO MATCH EXISTING AS CLOSELY AS POSSIBLE. DARK GREY ROOFLIGHTS & CREAM RENDER TO REAR EXTENSIONS. WHITE WOOD GRAIN UPVC SLIDING SASH WINDOWS. BLACK POWDER COATED ALUMINIUM (CRITTAL) DOORS/FRAMES.

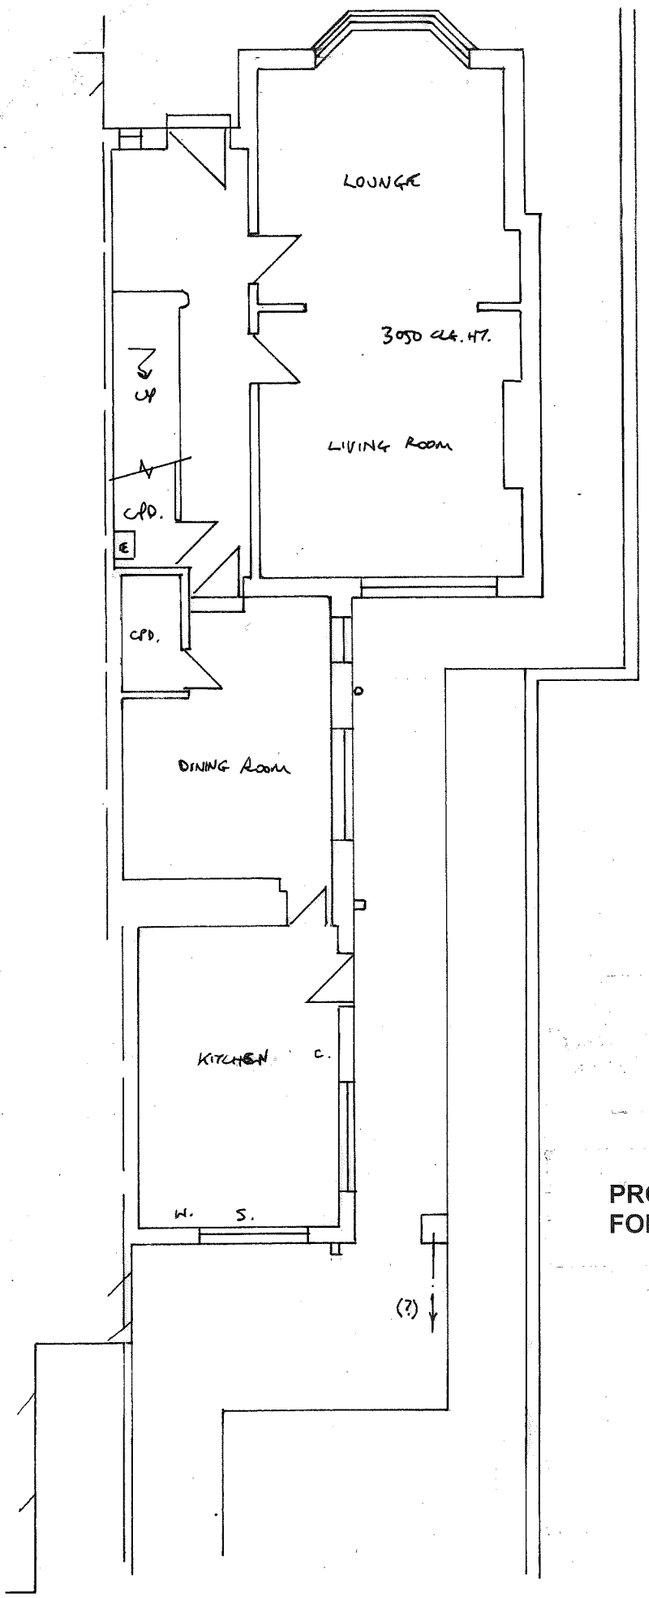

PROPOSED REAR
1:50

PROPOSED EXTENSION TO 1 ASHLEIGH VILLAS, EAST BOLDON
FOR MR. DRYDEN **DRG NO 1**

PROPOSED SIDE 1:100

