
PROPOSED EXTENSION TO 1 ASHLEIGH VILLAS, E. BOLDON
FOR MR. DRYDEN DRG NO 3

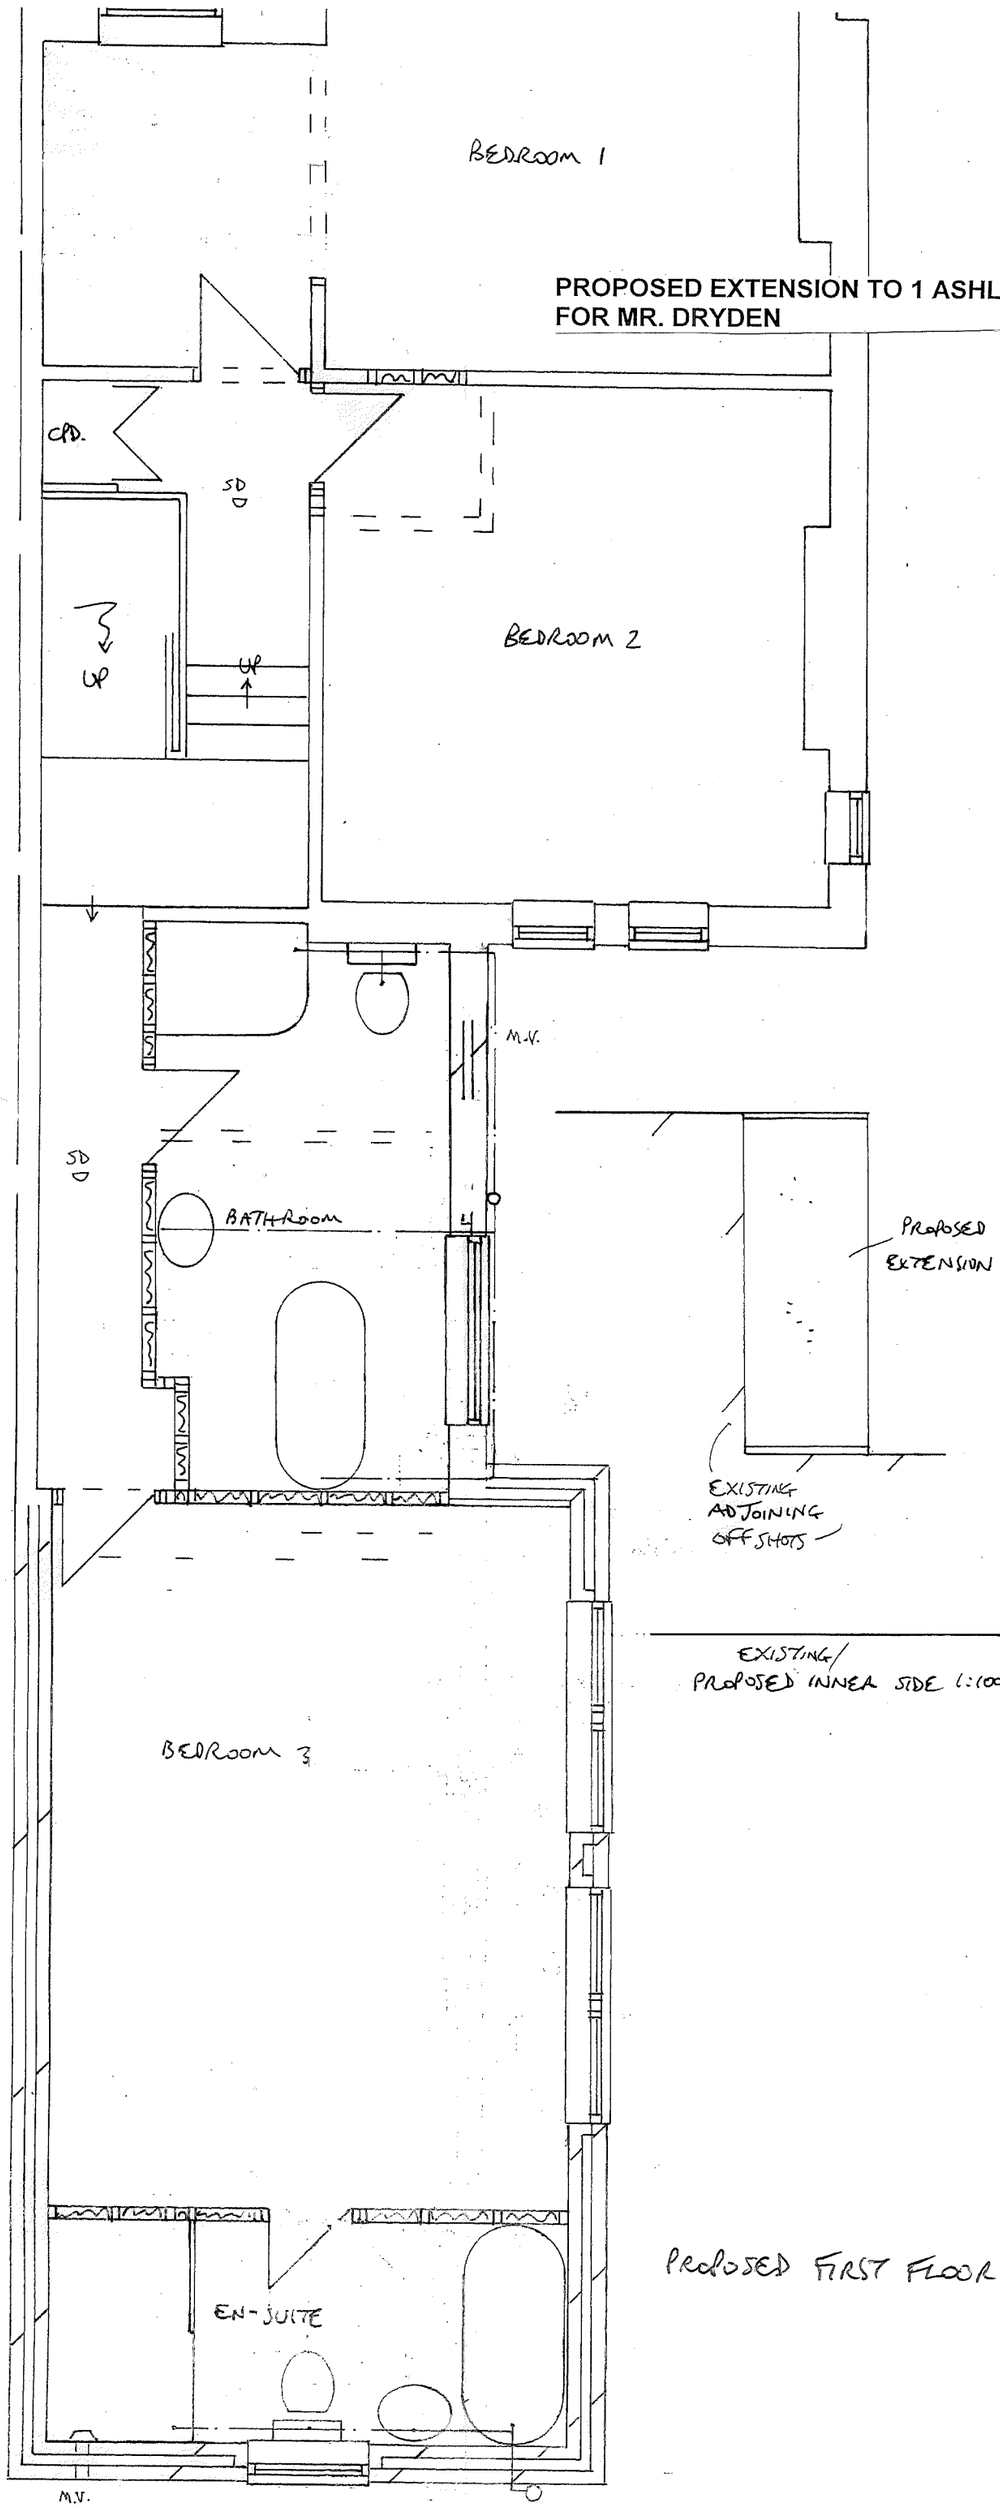

EXISTING/
PROPOSED INNER SIDE 1:100

PROPOSED FIRST FLOOR 1:50