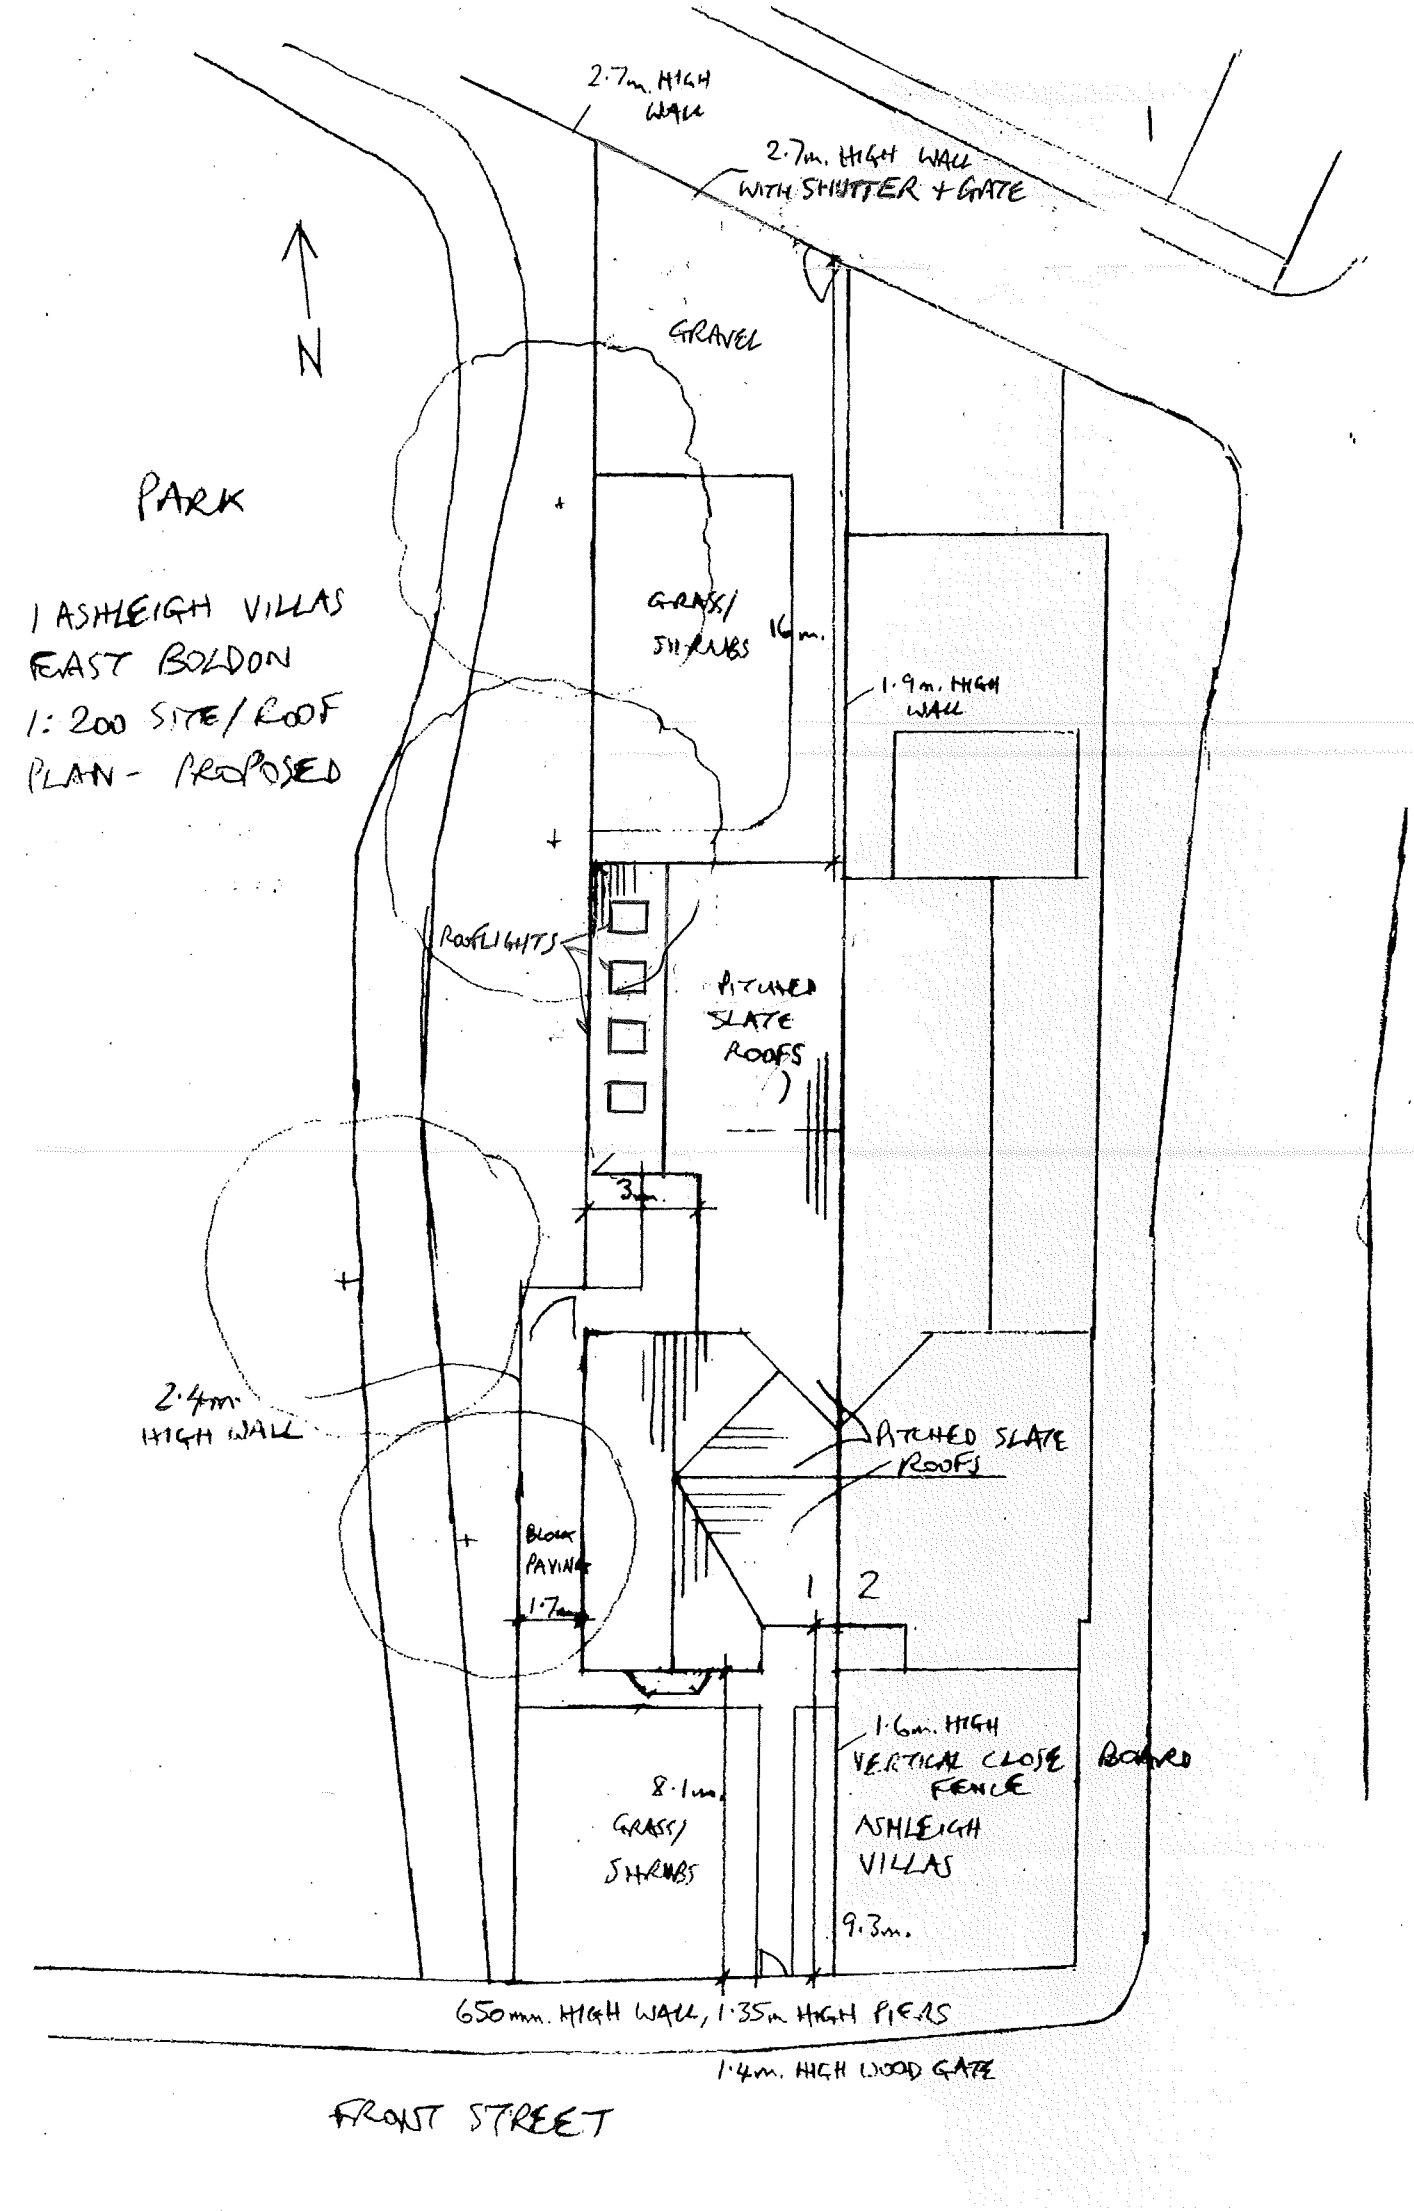

2·7m. HIGH WALL
2·7m. HIGH WALL WITH SHUTTER + GATE
N
GRAVEL
PARK
1 ASHLEIGH VILLAS
EAST BOLDON
1:200 SITE/ROOF
PLAN - PROPOSED
GRASS/ SHRUBS
16m.
1·9m. HIGH WALL
ROOFLIGHTS
PITCHED SLATE ROOFS
3m.
2·4m. HIGH WALL
PITCHED SLATE ROOFS
BLOCK PAVING
1·7m.
1
2
1·6m. HIGH VERTICAL CLOSE BOARD FENCE
8·1m.
GRASS/ SHRUBS
ASHLEIGH VILLAS
9·3m.
650mm. HIGH WALL, 1·35m. HIGH PIERS
1·4m. HIGH WOOD GATE
FRONT STREET