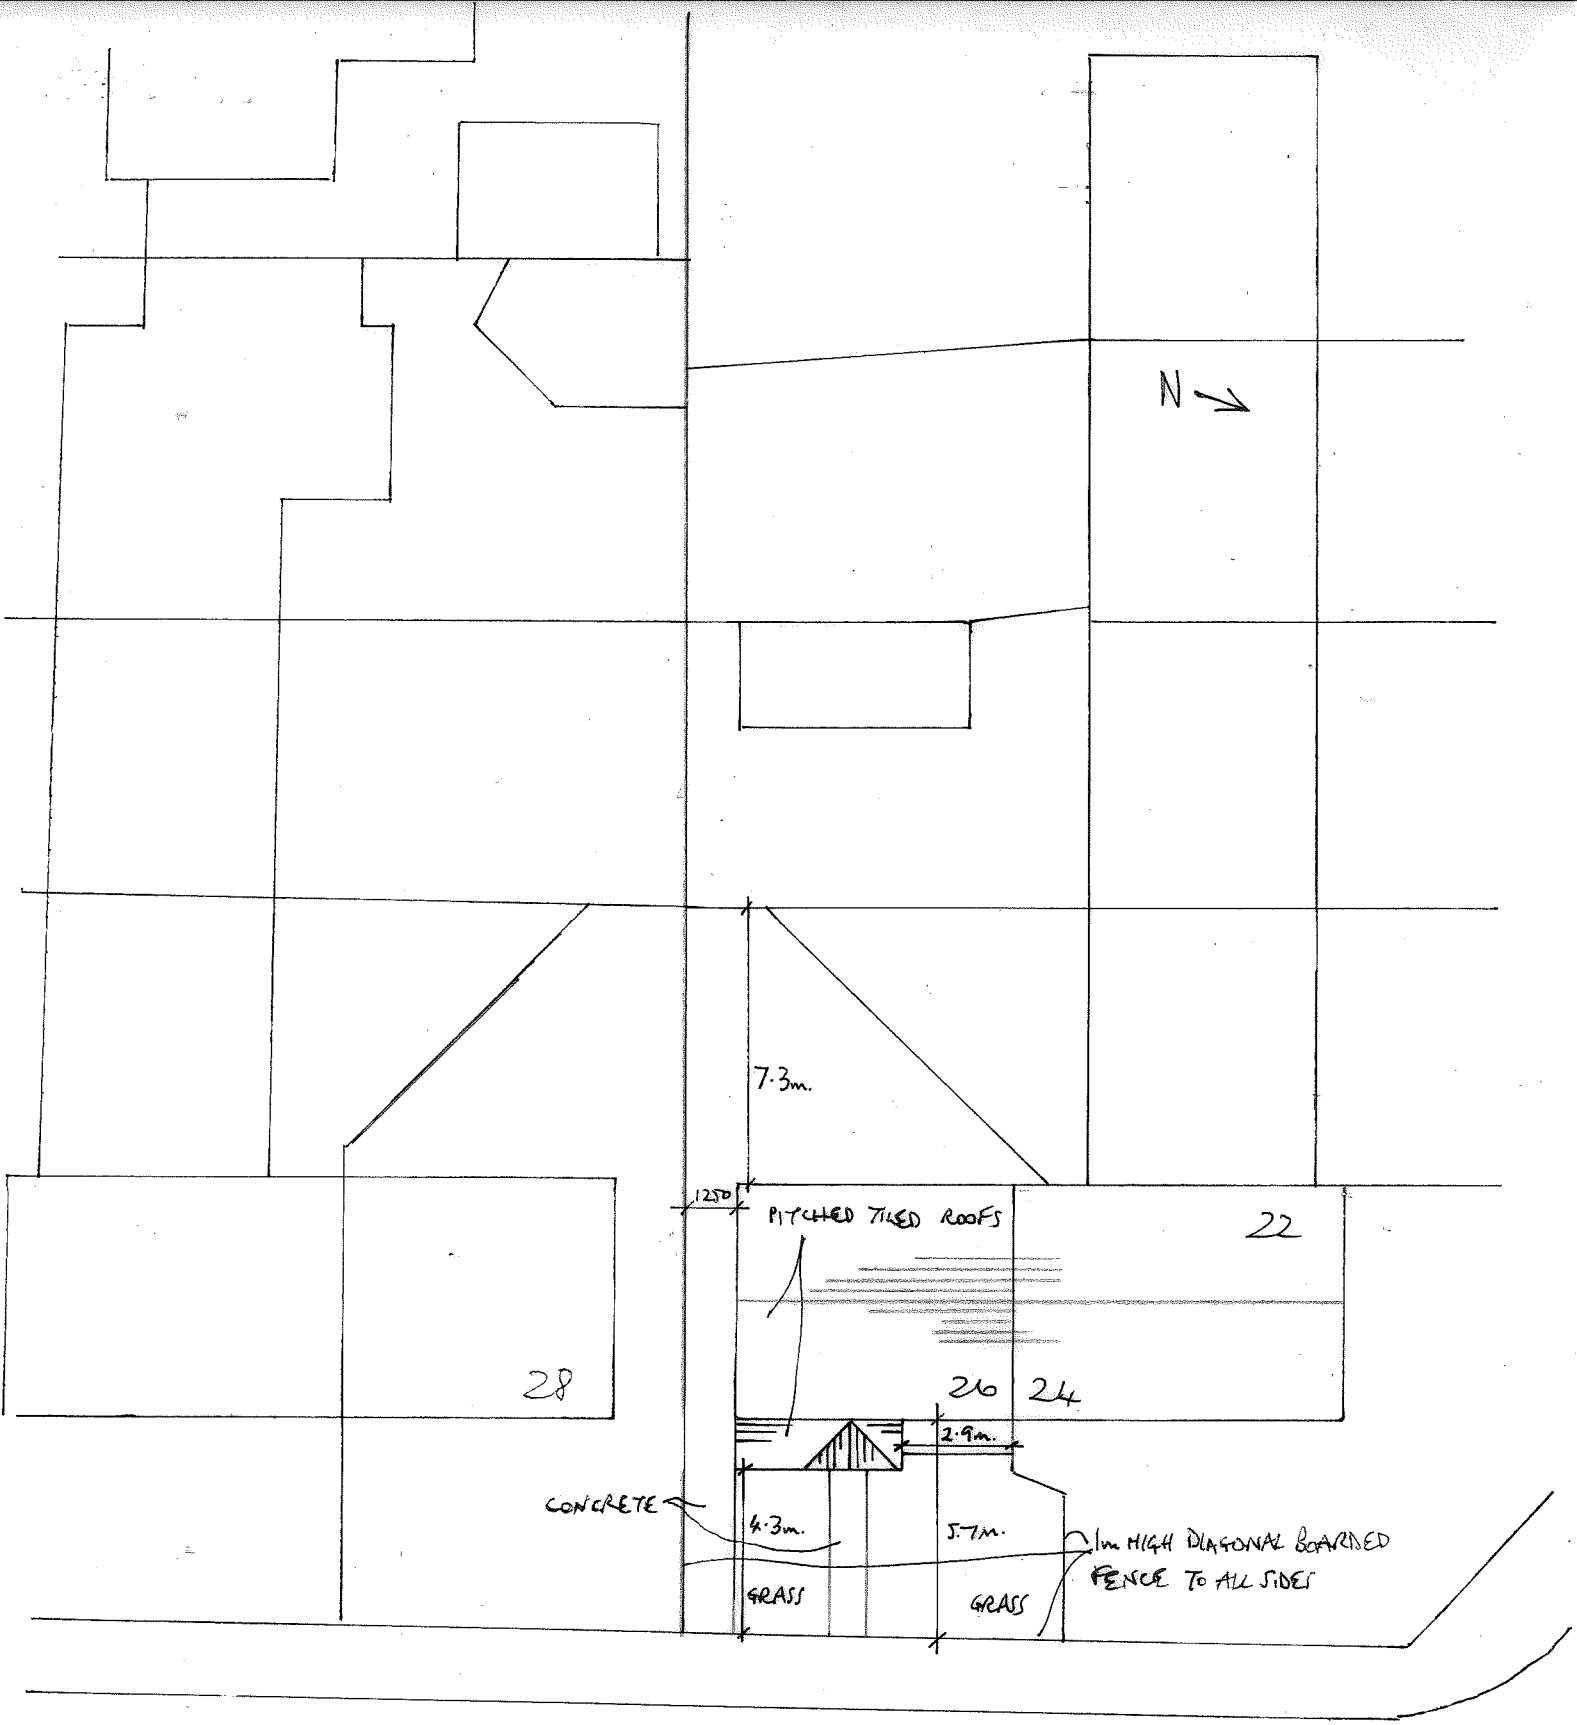


26 REYNOLDS AVENUE, S. SHIELDS
1:200 SITE/ROOF PLAN
PROPOSED

REYNOLDS AVENUE