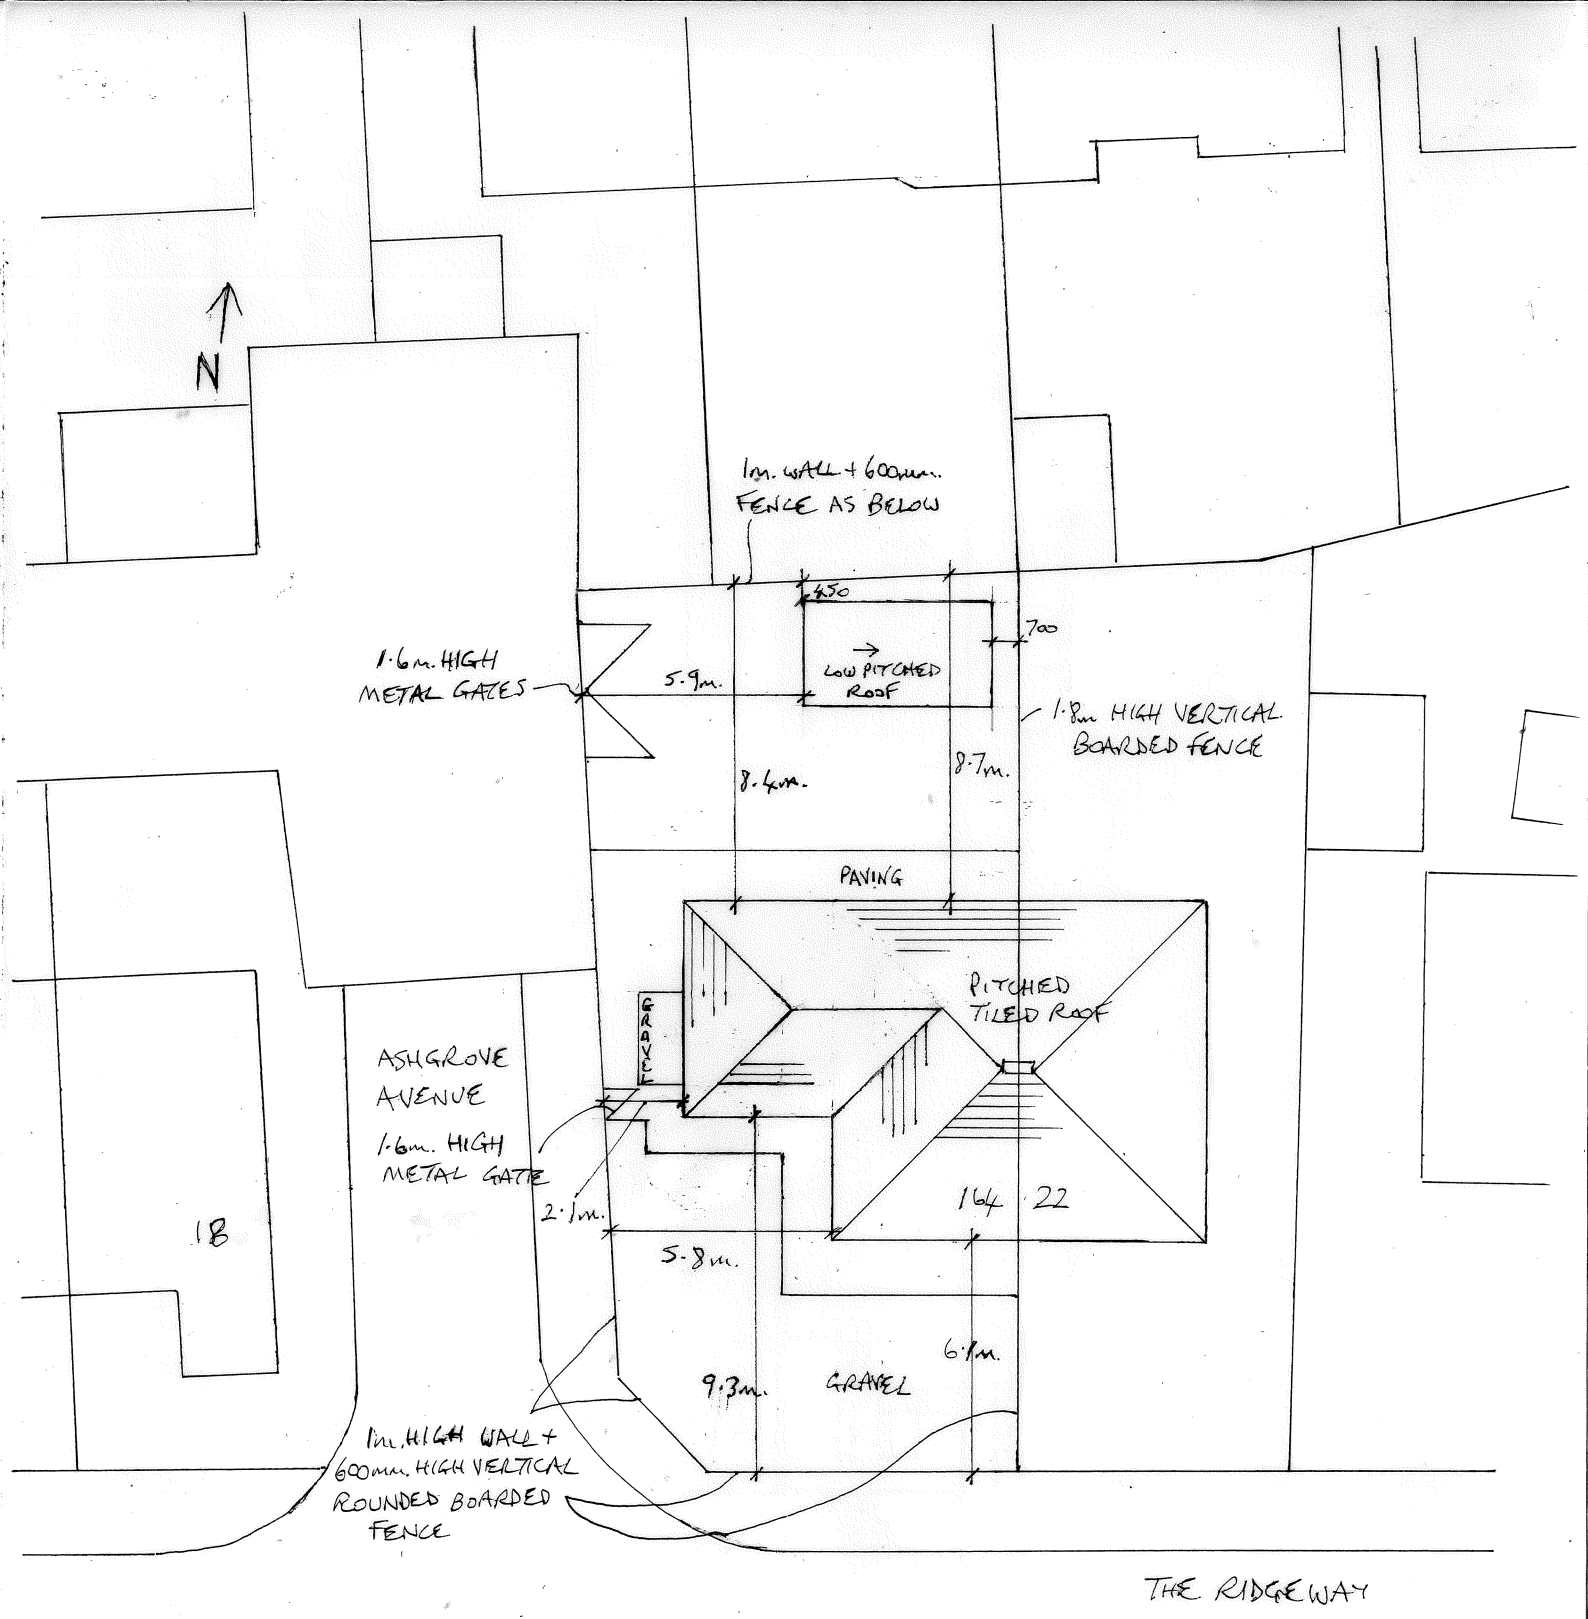


164 ASHGROVE AVE., S. SHIELDS

1:200 SITE/ ROOF PLAN

PROPOSED