


EXISTING.

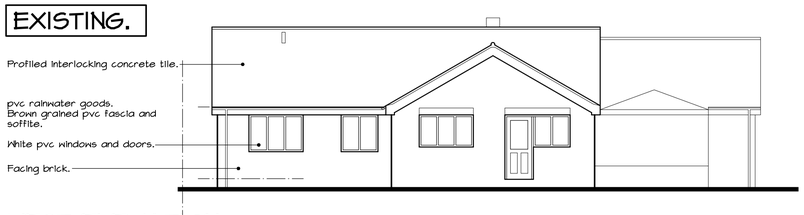


WEST ELEVATION.

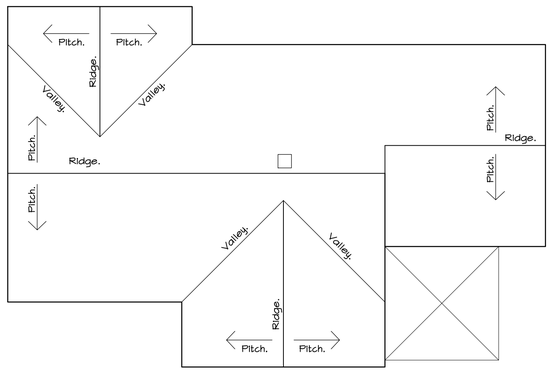


ROOF PLAN.

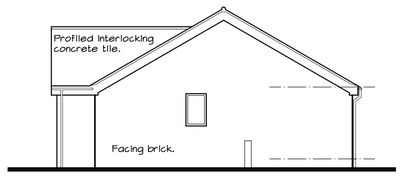

NORTH ELEVATION.

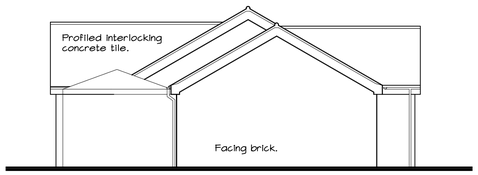


SOUTH ELEVATION.

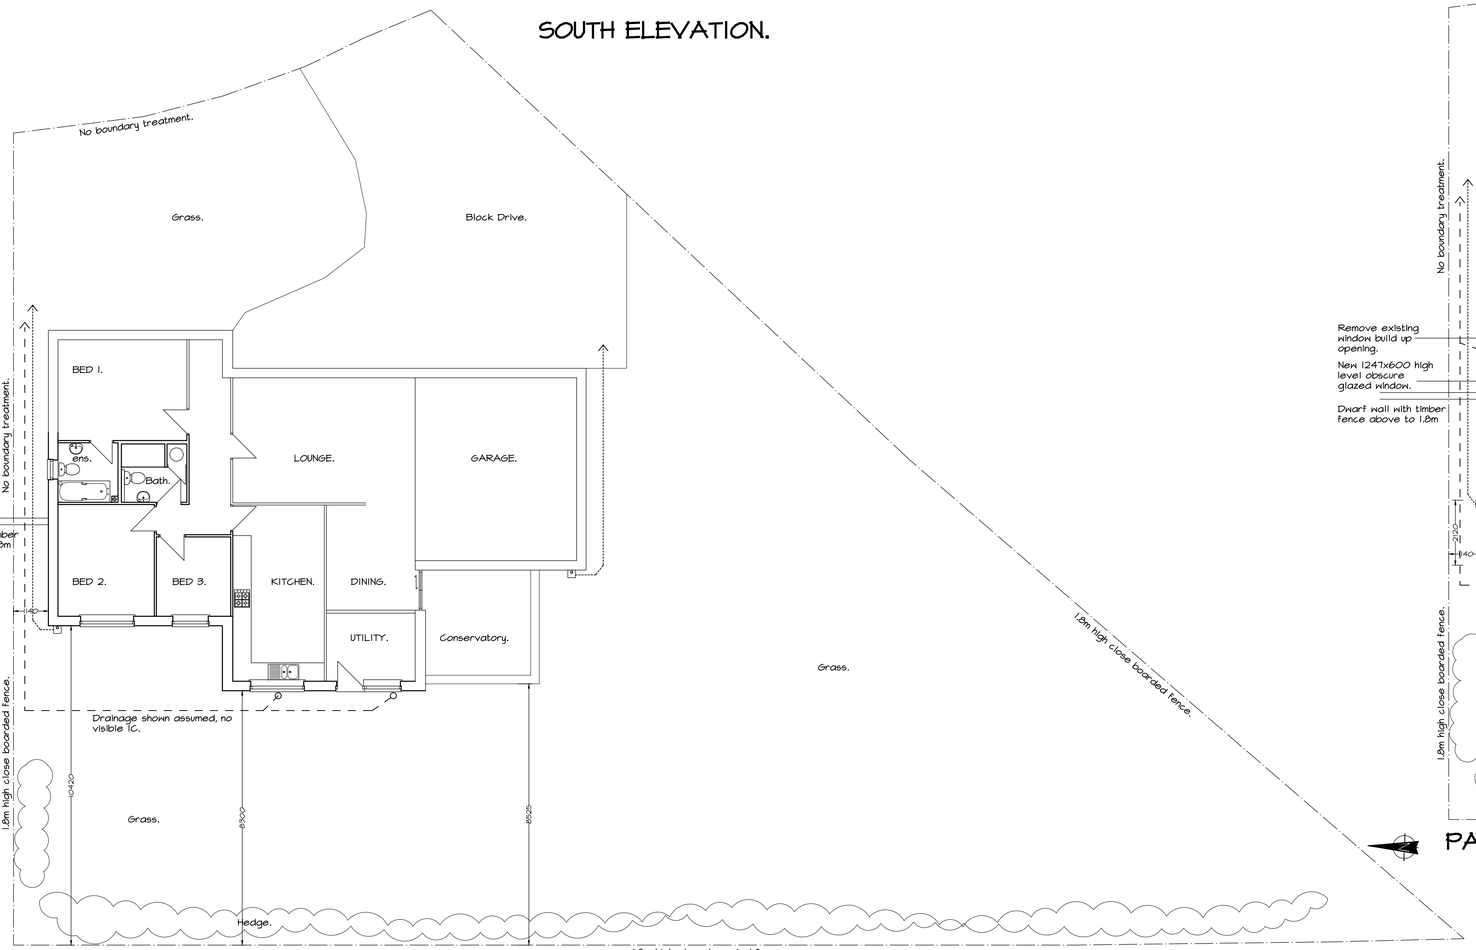


PART GROUND FLOOR PLAN / SITE LAYOUT.

PROPOSED.

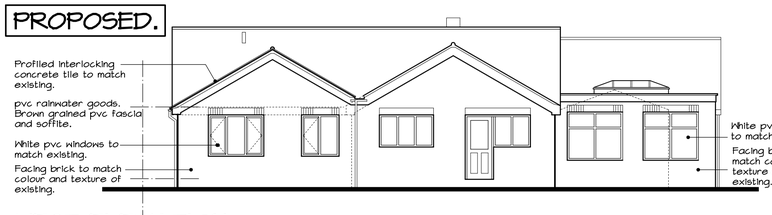

WEST ELEVATION.

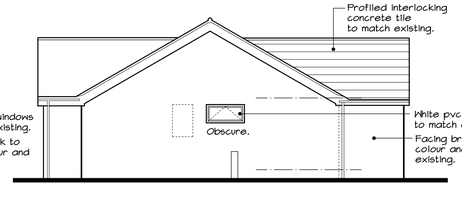


NORTH ELEVATION.


COPYRIGHT OF ARTISAN ARCHITECTURE.

DO NOT SCALE FROM THIS DRAWING
USE ANNOTATED DIMENSIONS IN ALL CASES.
ALL DIMENSIONS TO BE CHECKED ON SITE.


REPORT ANY DISCREPANCIES TO ARCHITECT IN WRITING BEFORE PROCEEDING.

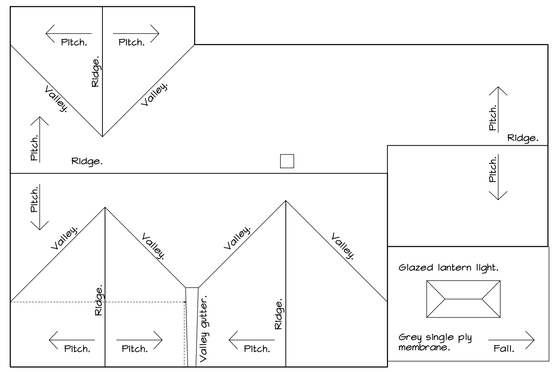

ROOF PLAN.

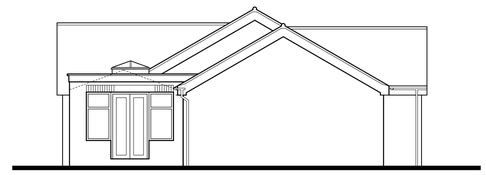

SOUTH ELEVATION.

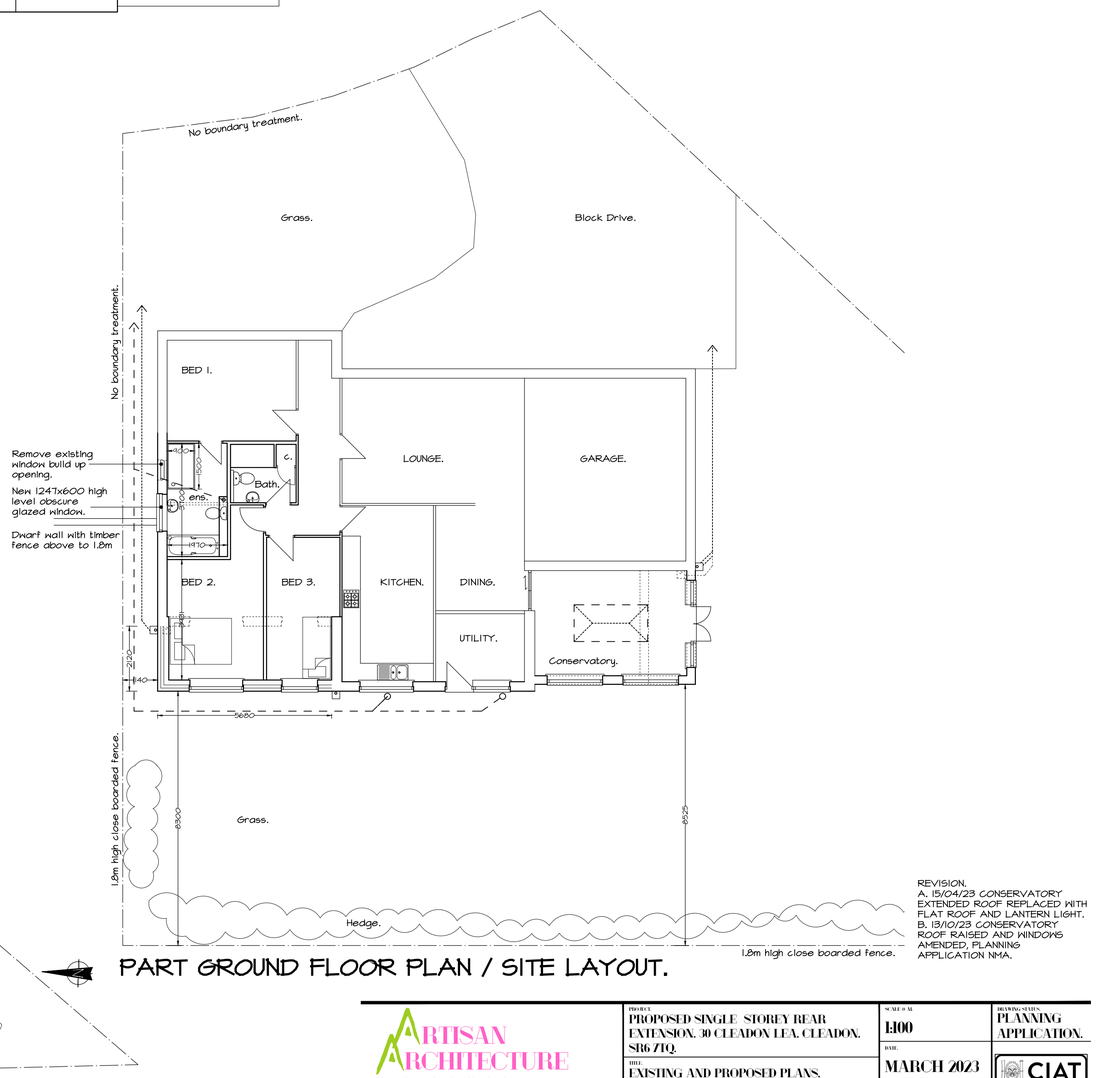

PART GROUND FLOOR PLAN / SITE LAYOUT.

REVISION.
A. 15/04/23 CONSERVATORY EXTENDED ROOF REPLACED WITH FLAT ROOF AND LANTERN LIGHT.
B. 13/10/23 CONSERVATORY ROOF RAISED AND WINDOWS AMENDED, PLANNING APPLICATION NMA.

ARTISAN ARCHITECTURE
SOUTH SHIELDS BUSINESS WORKS
HARRY ROBSON WAY, SOUTH SHIELDS
TYNE & WEAR, NE34 0RF
Tel No. 07749 041560 EMAIL : info@artisanarchitecture.co.uk

PROJECT
PROPOSED SINGLE STOREY REAR EXTENSION. 30 CLEADON LEA, CLEADON. SR6 7TQ.

TITLE
EXISTING AND PROPOSED PLANS, ELEVATIONS, ROOF PLAN AND SITE LAYOUT.

SCALE @ A1
1:100

DATE
MARCH 2023

DRAWING NUMBER
A3642/01B

DRAWING STATUS
PLANNING APPLICATION.

CIAT CHARTERED PRACTICE