
6/10

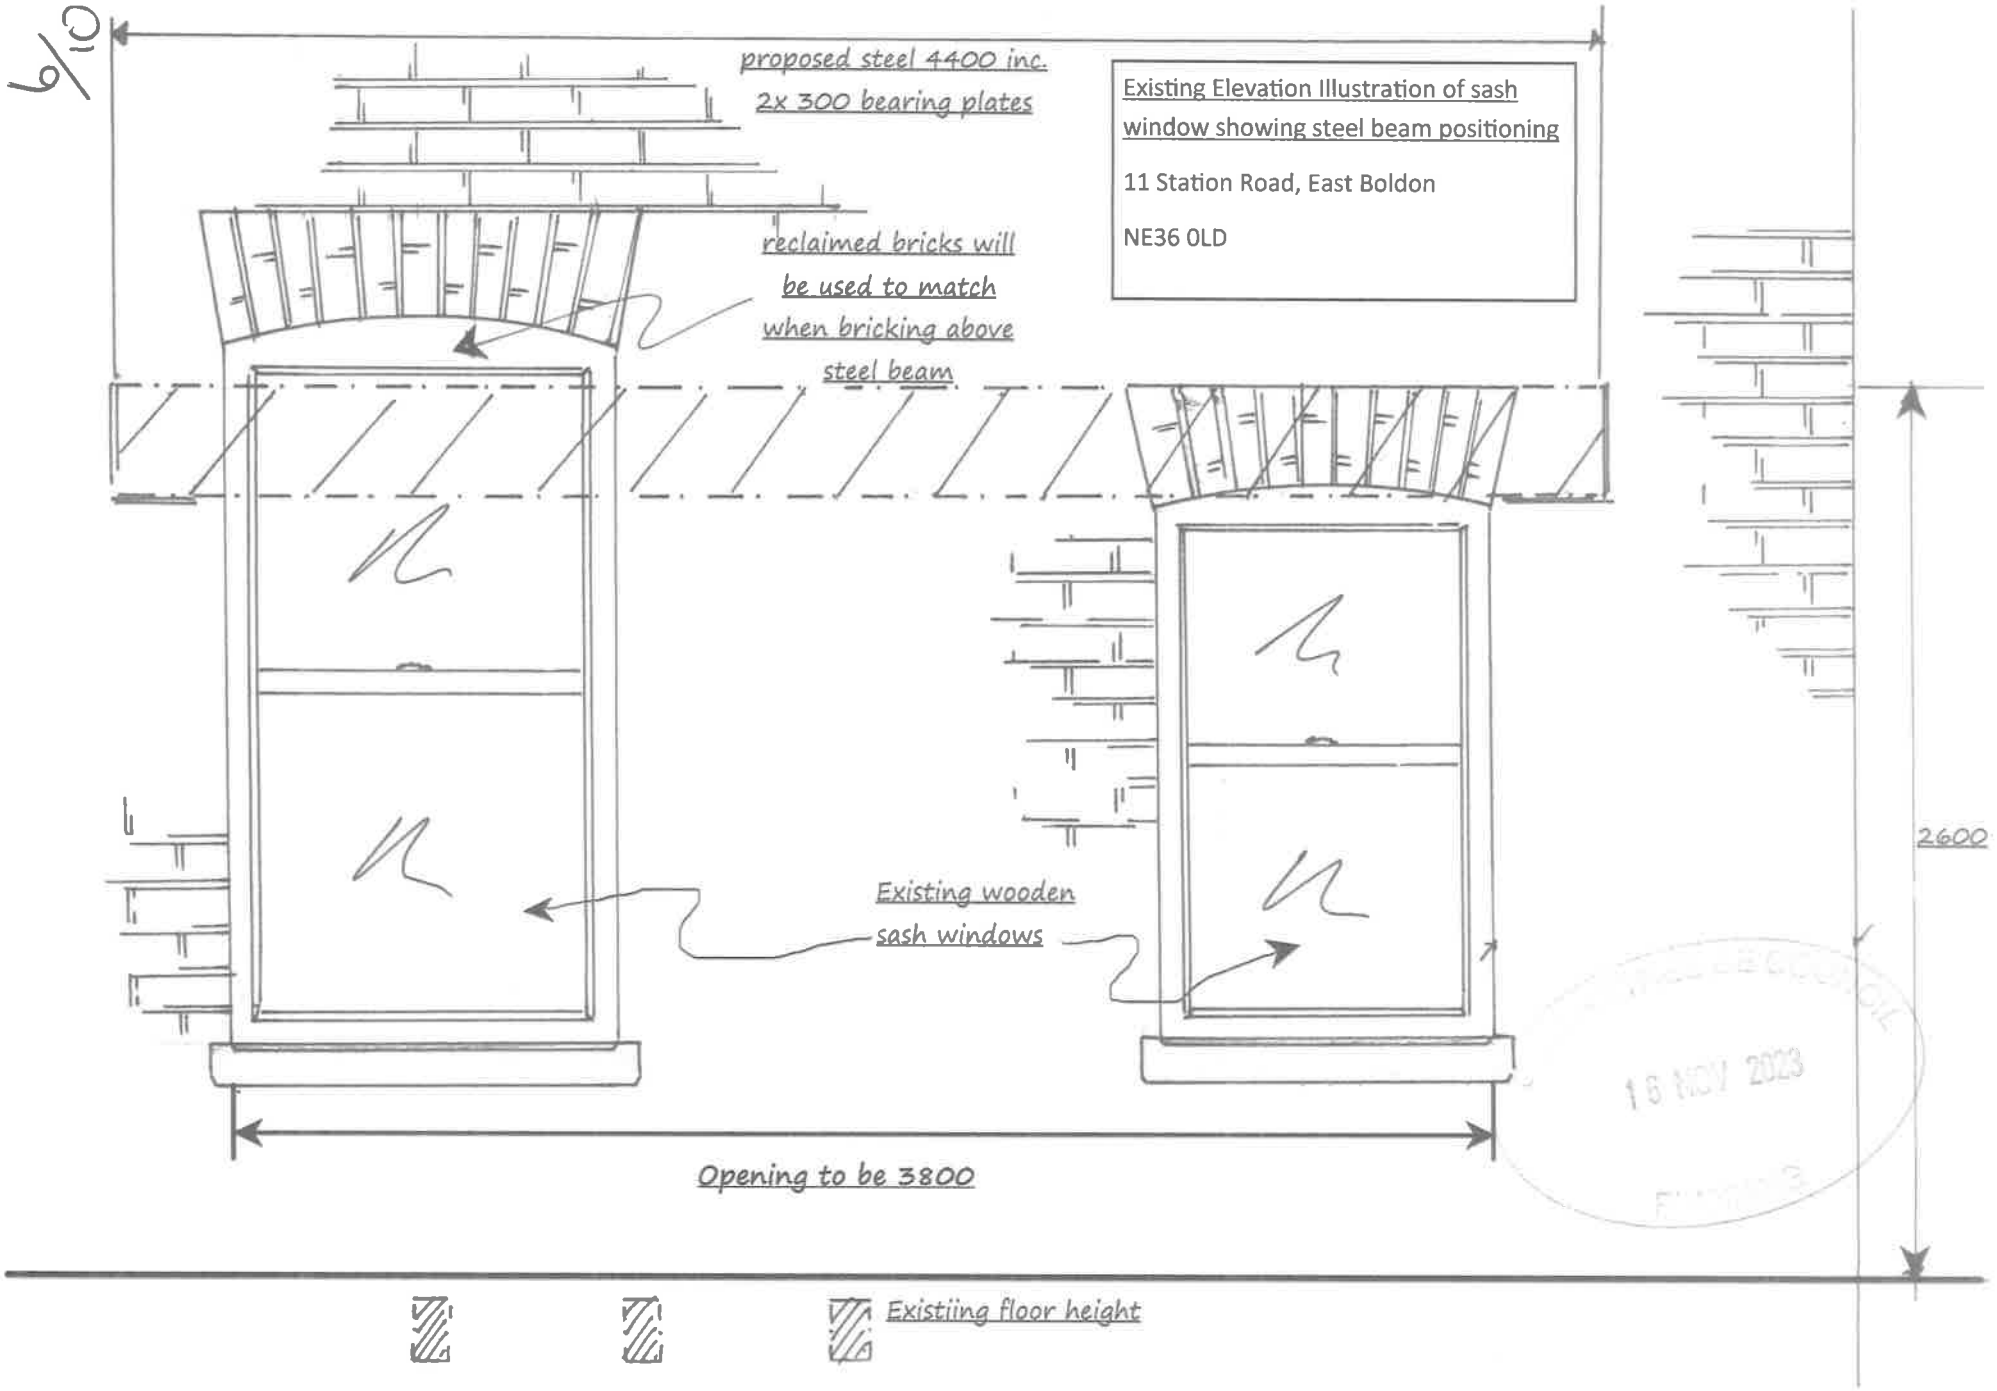

Existing Elevation Illustration of sash window showing steel beam positioning

11 Station Road, East Boldon

NE36 0LD

16 NOV 2023