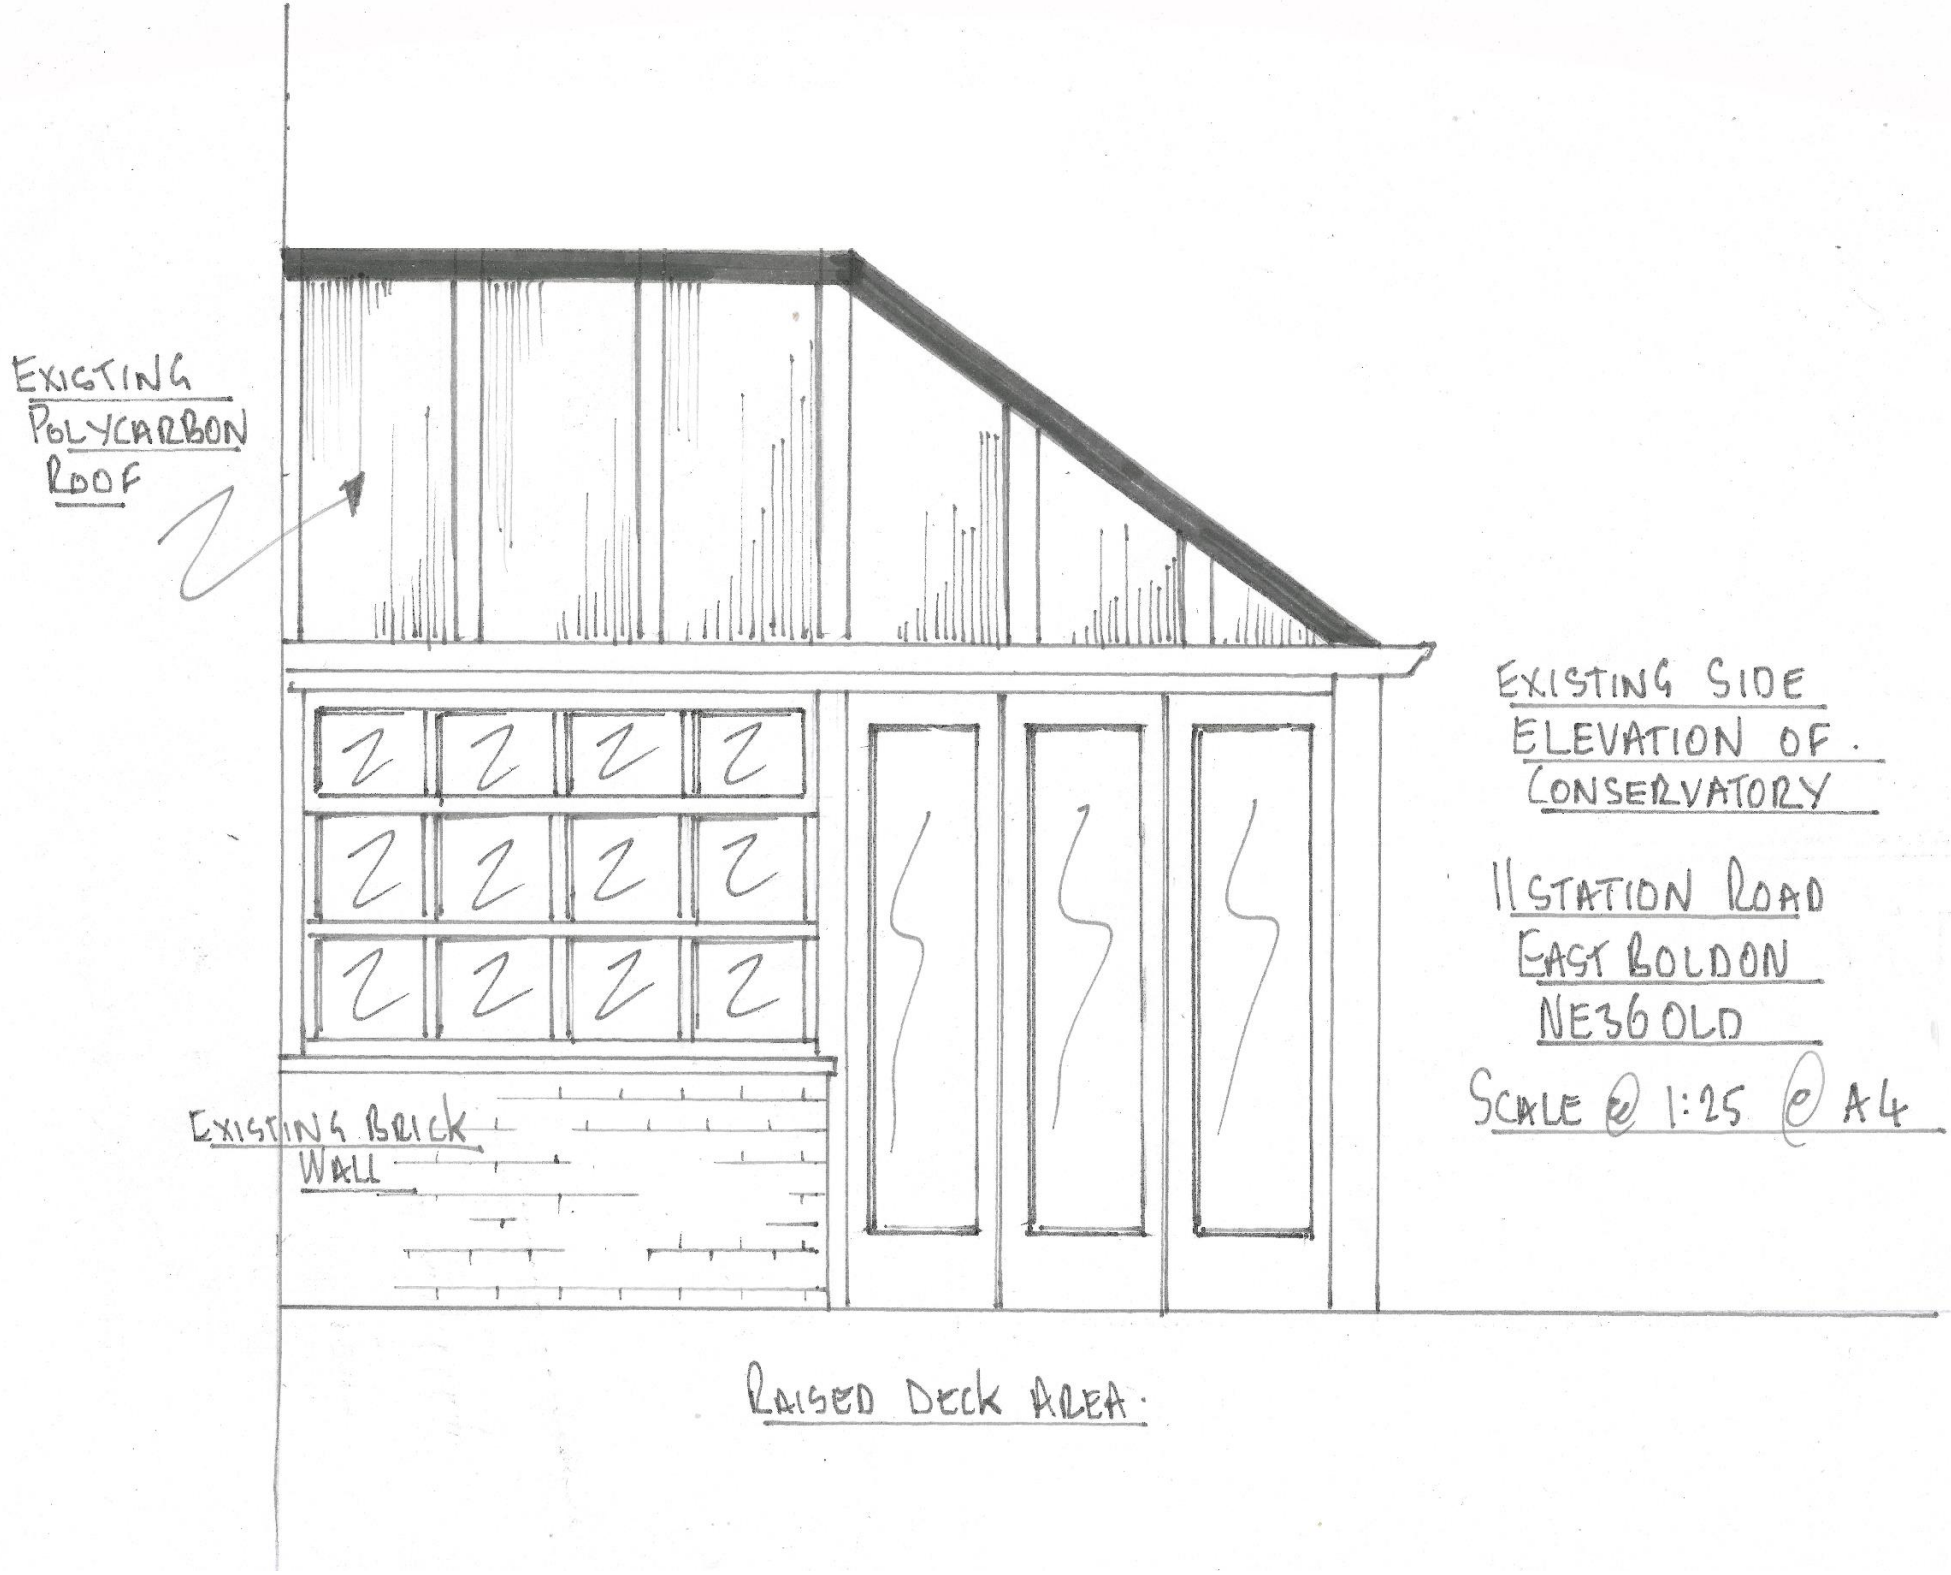

EXIGTING POLYCARBON ROOF
EXISTING BRICK WALL
RAISED DECK AREA.
EXISTING SIDE ELEVATION OF CONSERVATORY
11 STATION ROAD
EAST BOLDON
NE36 0LD
SCALE @ 1:25 @ A4