
GROUND FLOOR EXISTING

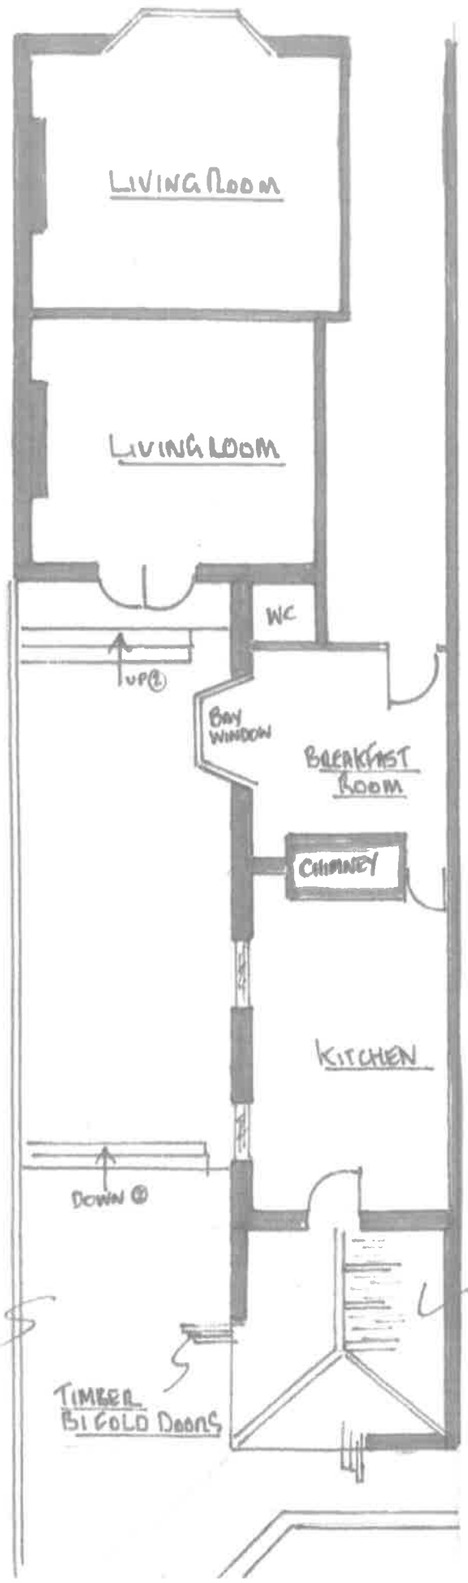


RAISED DECK AREA

TIMBER BI FOLD DOORS

POLYCARBONATE ROOF CONSERVATORY

GROUND FLOOR PROPOSED

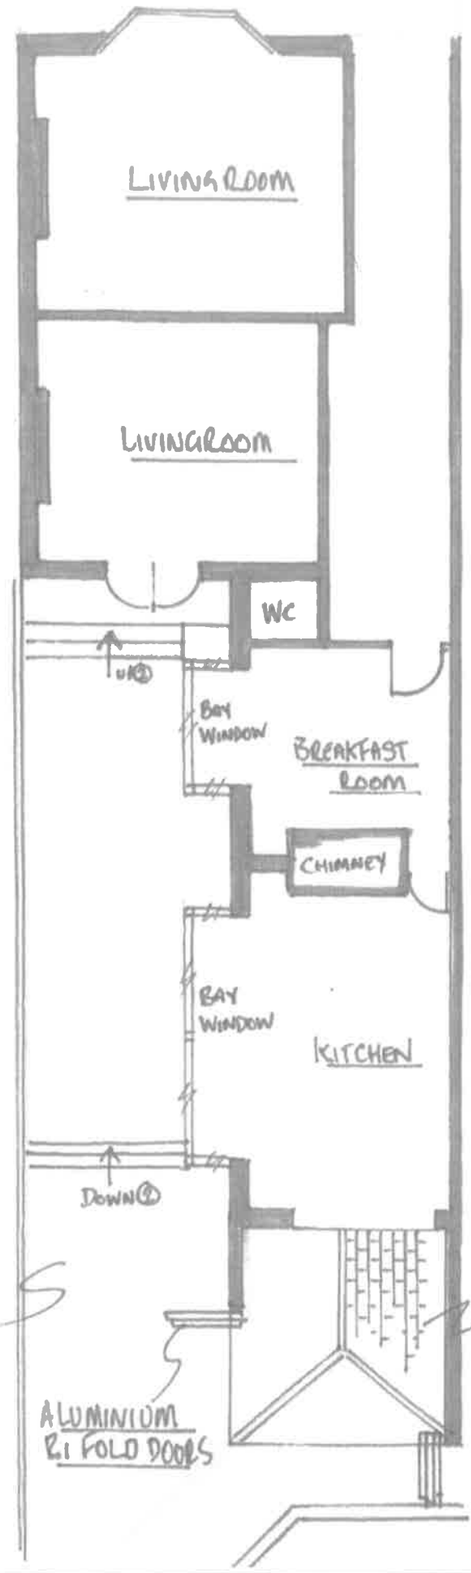

RAISED DECK AREA

ALUMINIUM BI FOLD DOORS

LIGHTWEIGHT SLATE ROOF

SOUTH TYNESIDE COUNCIL
16 NOV 2023
PLANNING

1:100 @ A3

11 STATION ROAD
EAST BOLDON
NE36 0LD