
34 MELDON AVENUE, SOUTH SHIELDS

1:200 SITE/ROOF PLAN

EXISTING

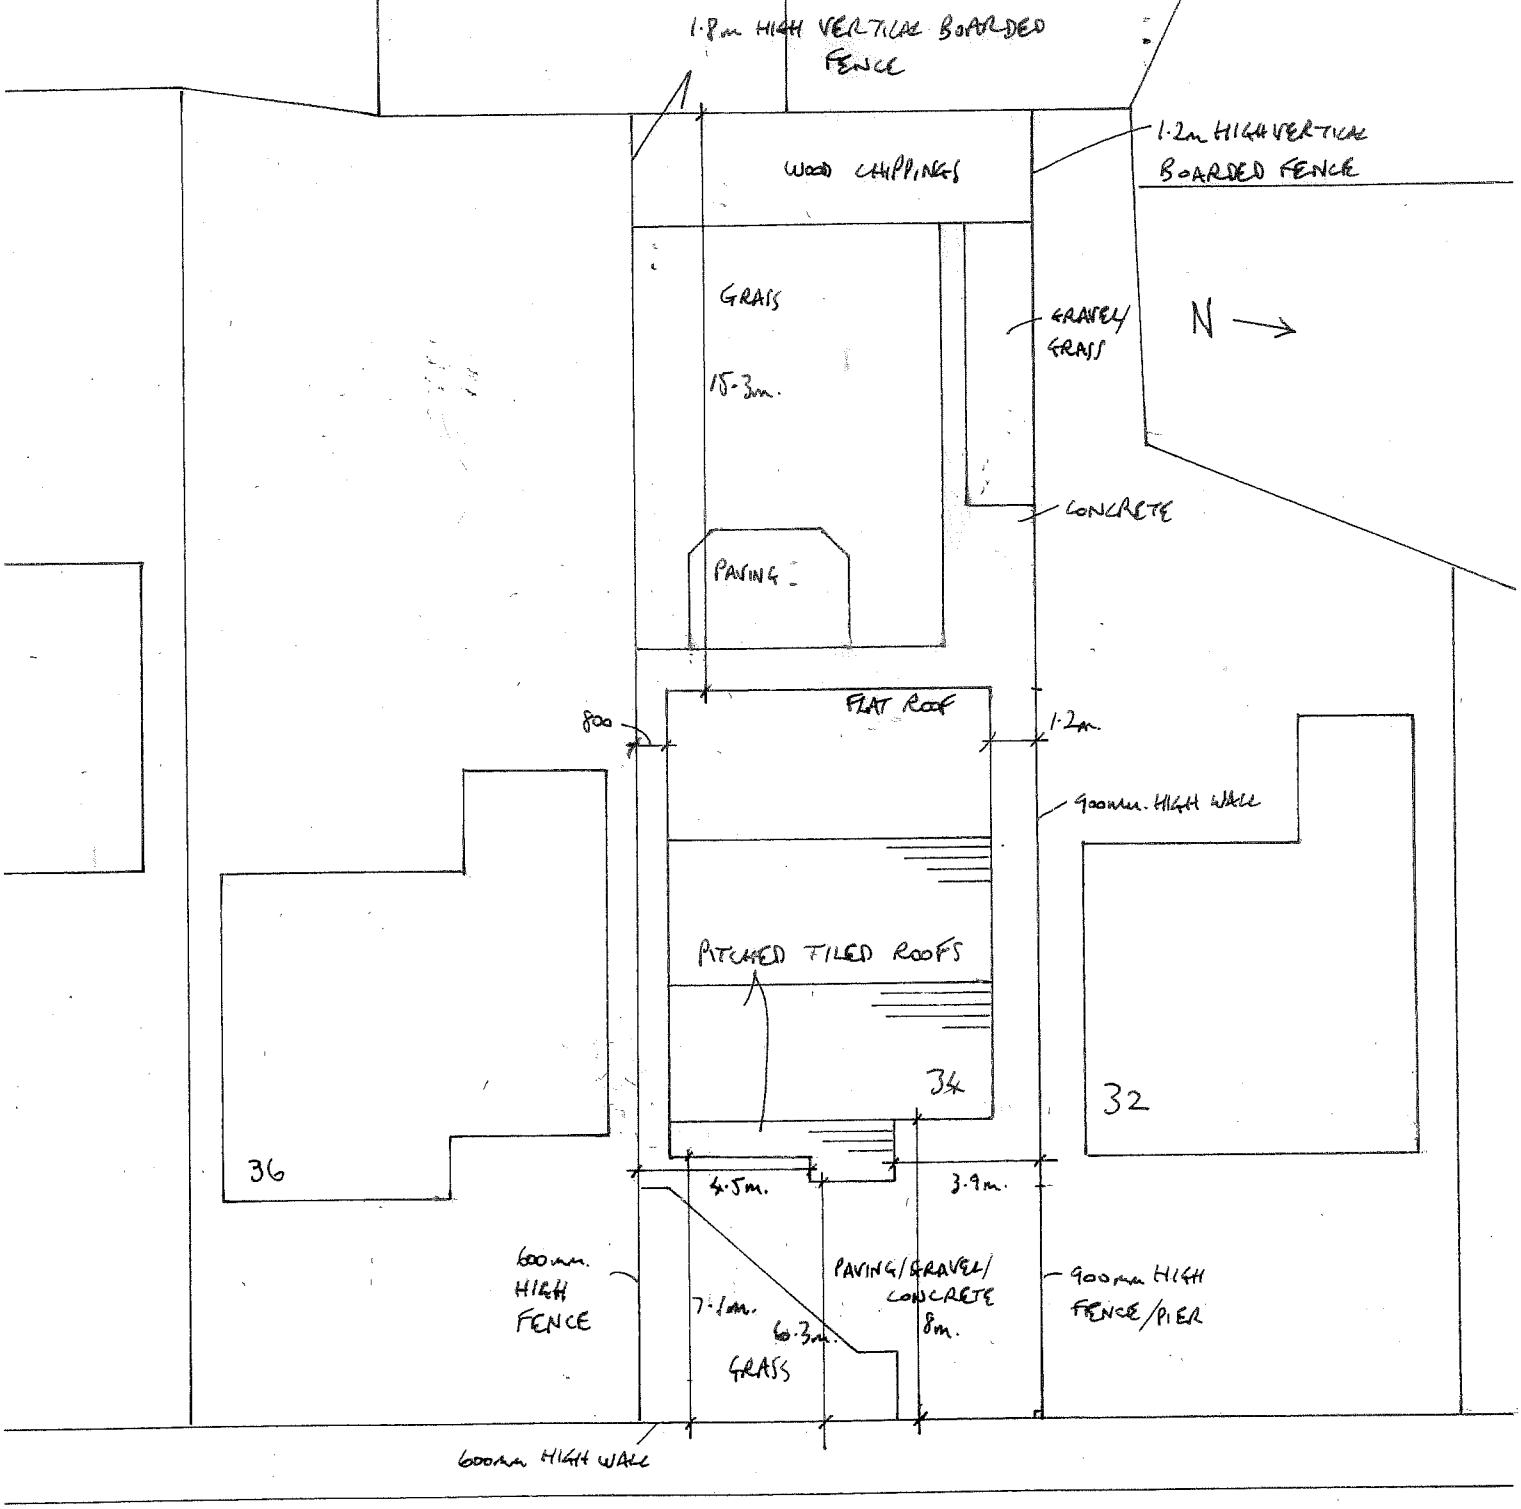

MELDON AVENUE