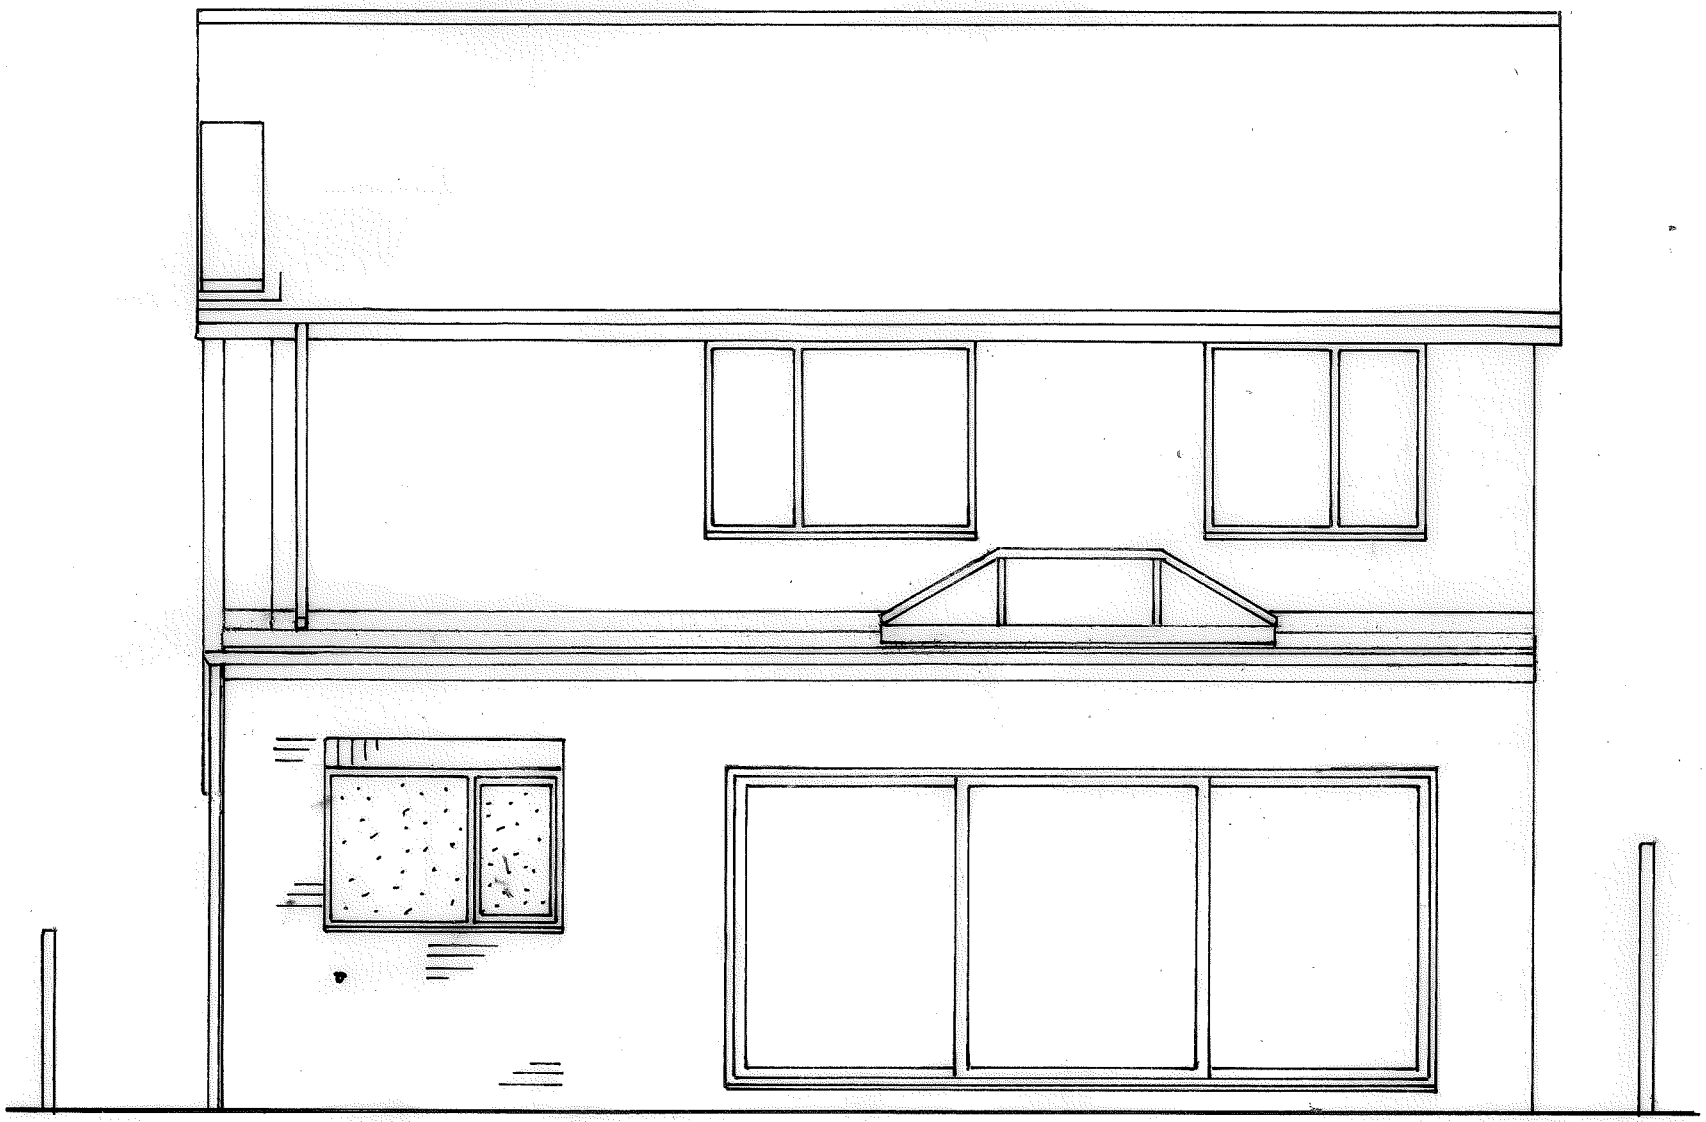


PROPOSED REAR 1:50

PROPOSED EXTENSION TO 34 MELDON AVE., S. SHIELDS
FOR MR. CRUTWELL

DRG NO 2