
34 MELDON AVENUE, SOUTH SHIELDS
1:200 SITE/ROOF PLAN
PROPOSED

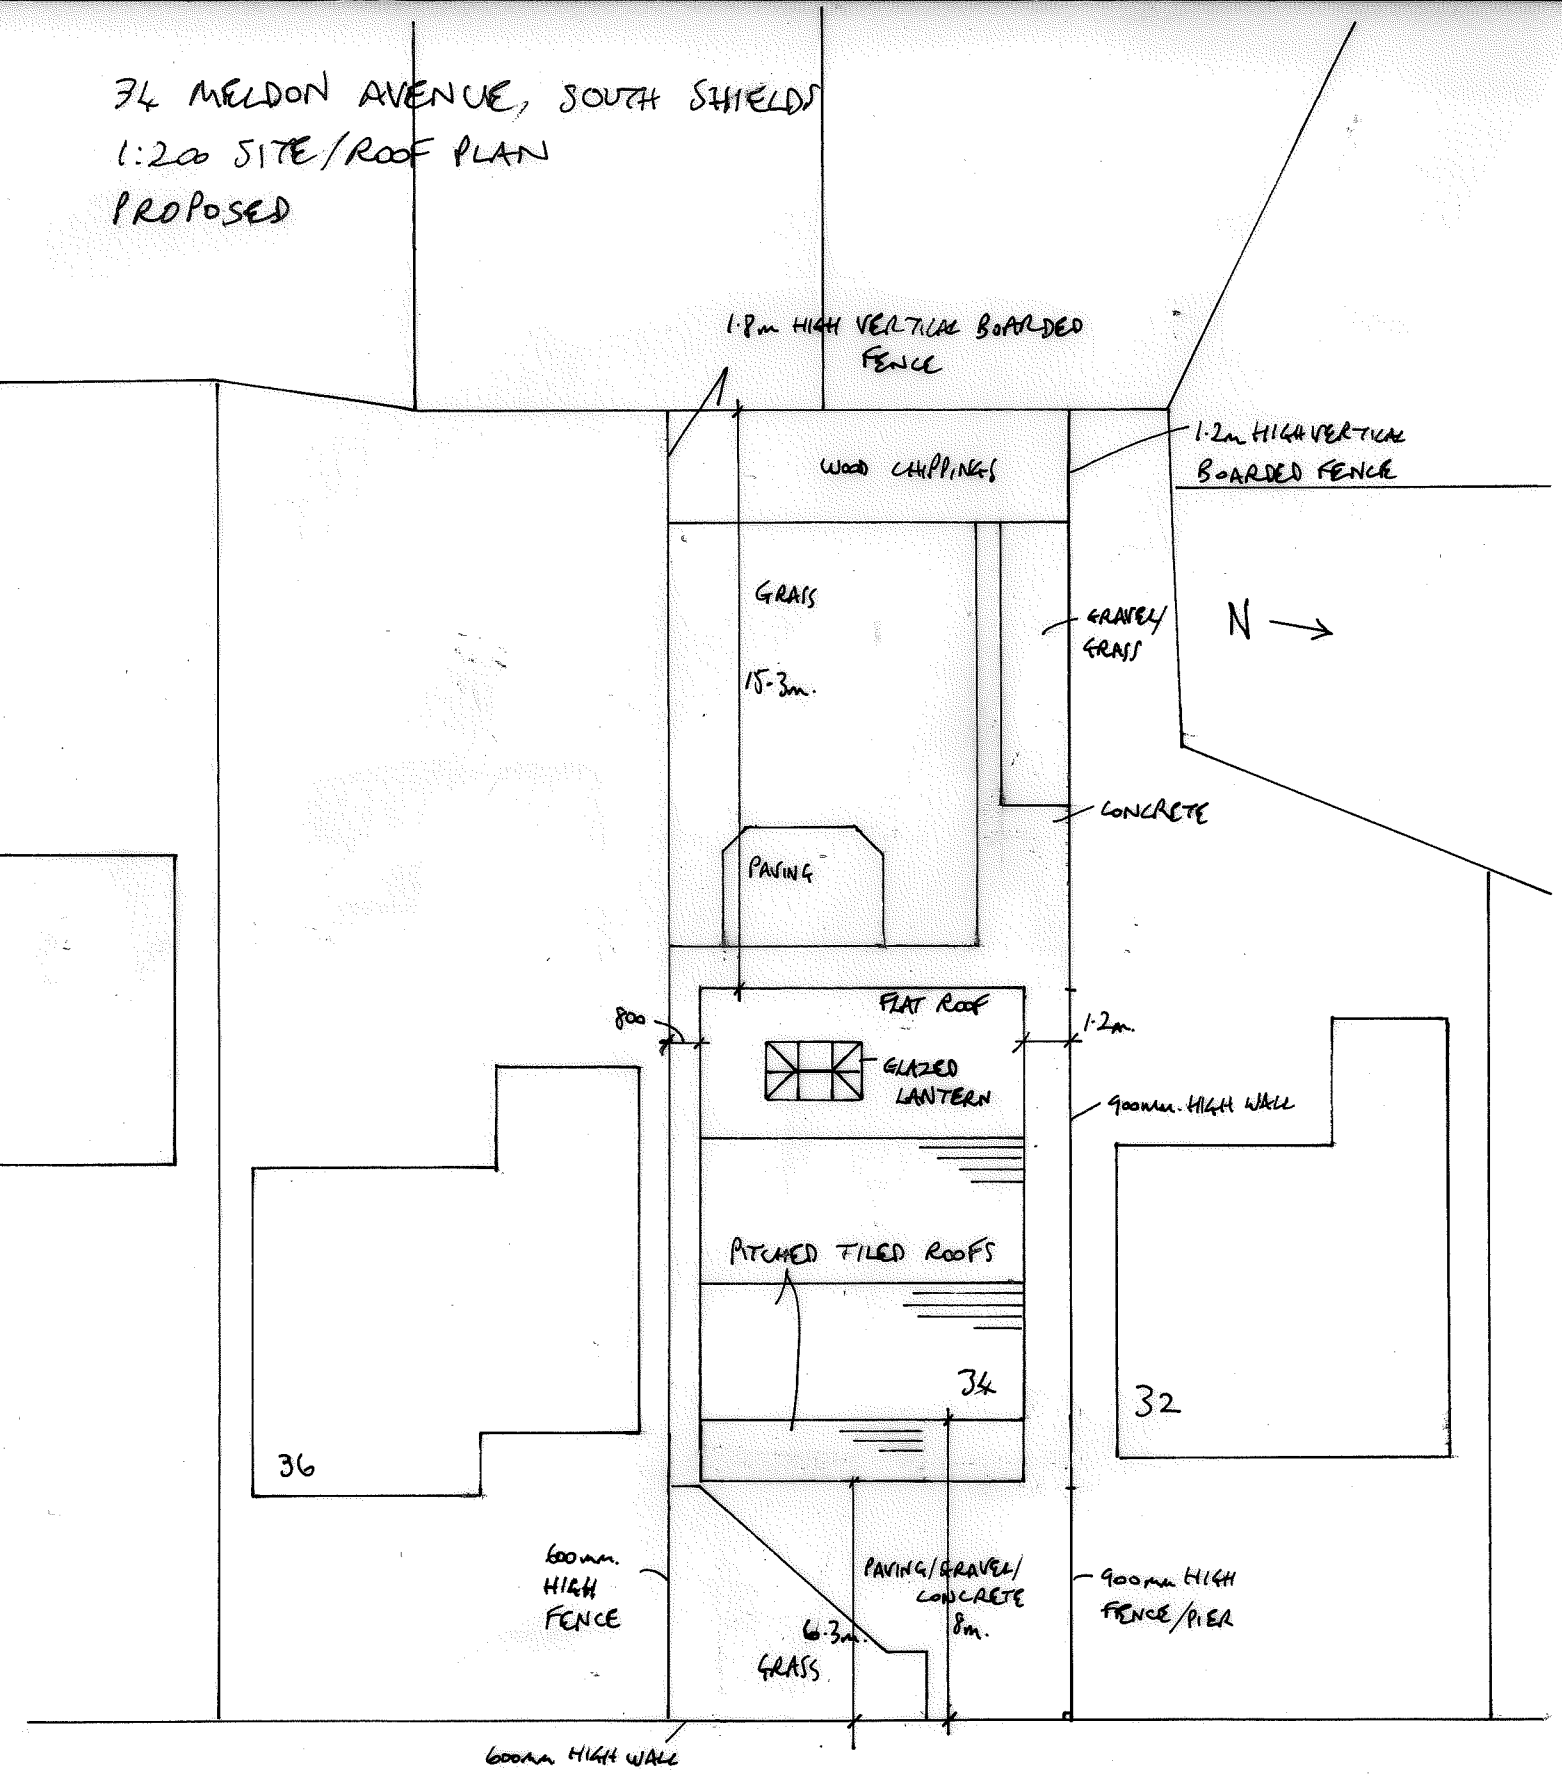

MELDON AVENUE