
Parking Plan - St Michaels Vicarage, Westoe Road, NeE33 3PD

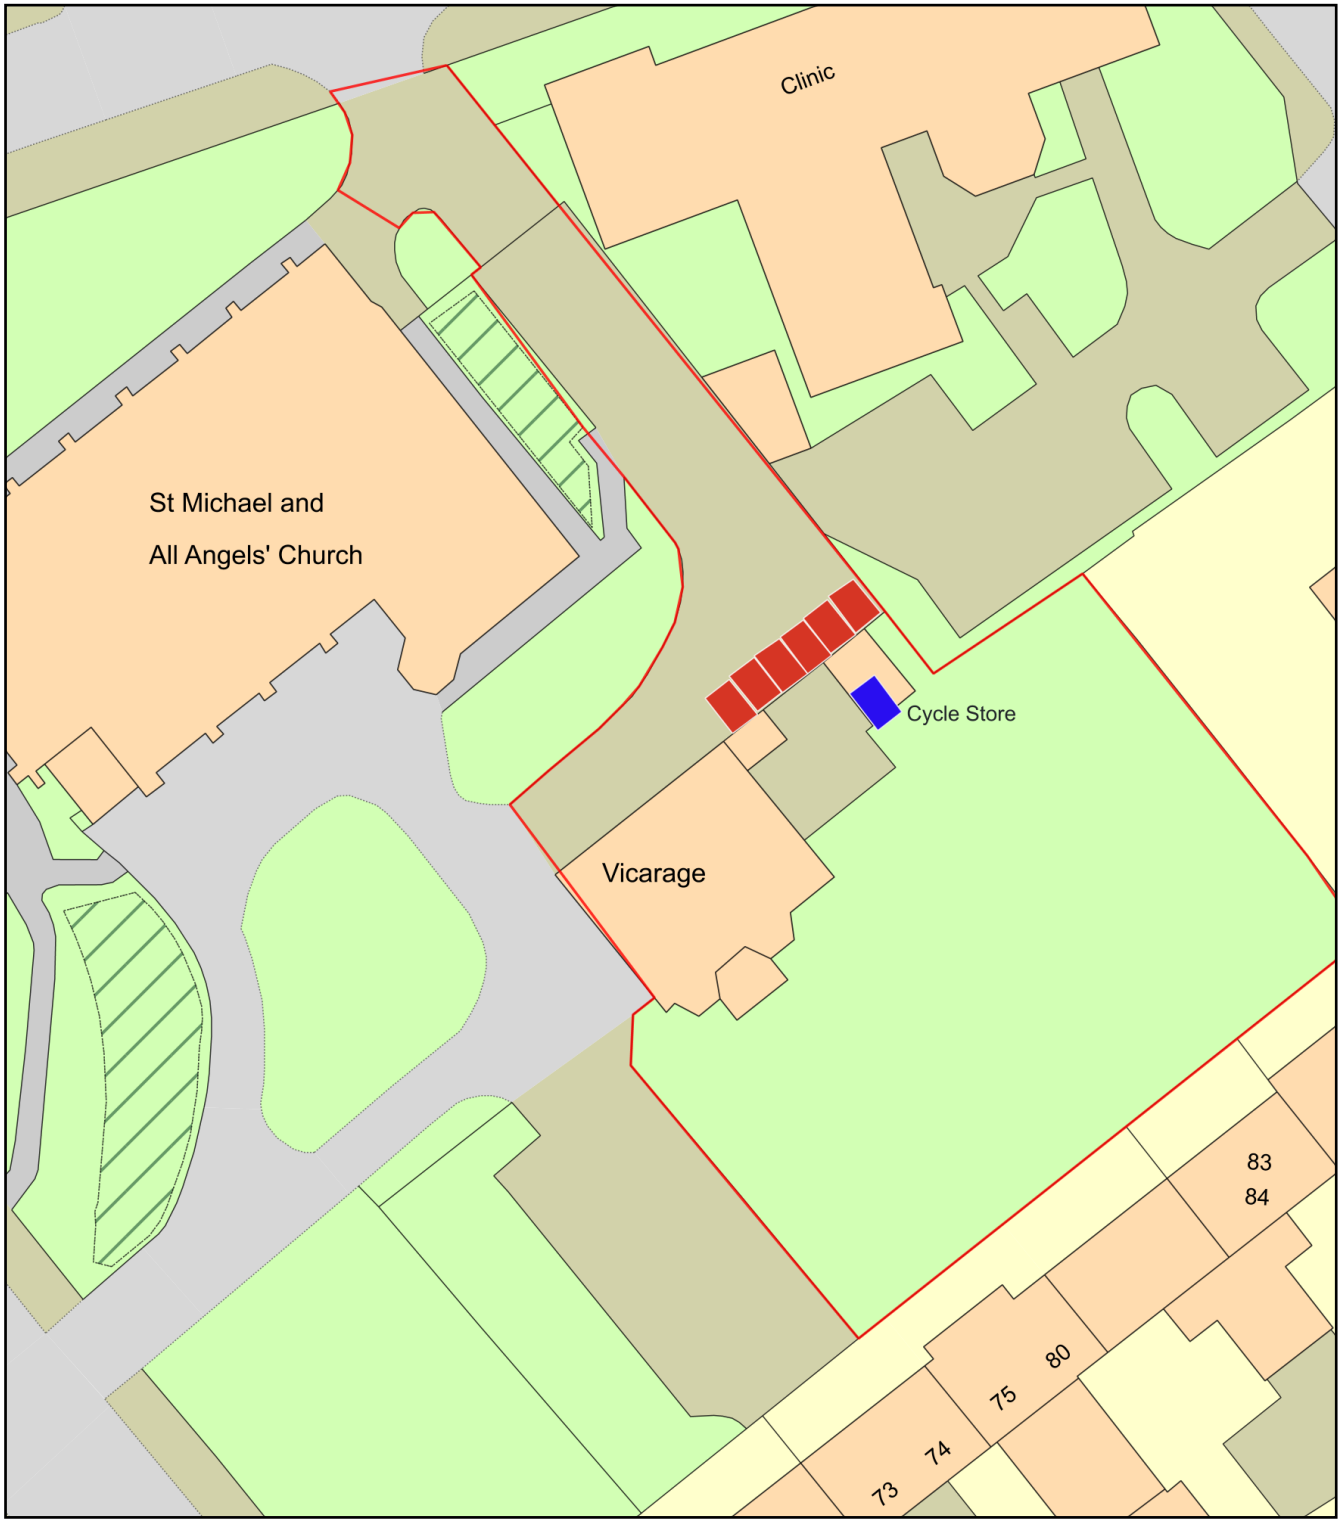

0 20
Metres

N

ReQuestaPlan

Plan Produced for:	Ar Cúram Limited
Date Produced:	15 Jan 2024
Plan Reference Number:	TQRQM24015104433724
Scale:	1:500 @ A4

© Crown copyright and database rights 2023 OS 100042766