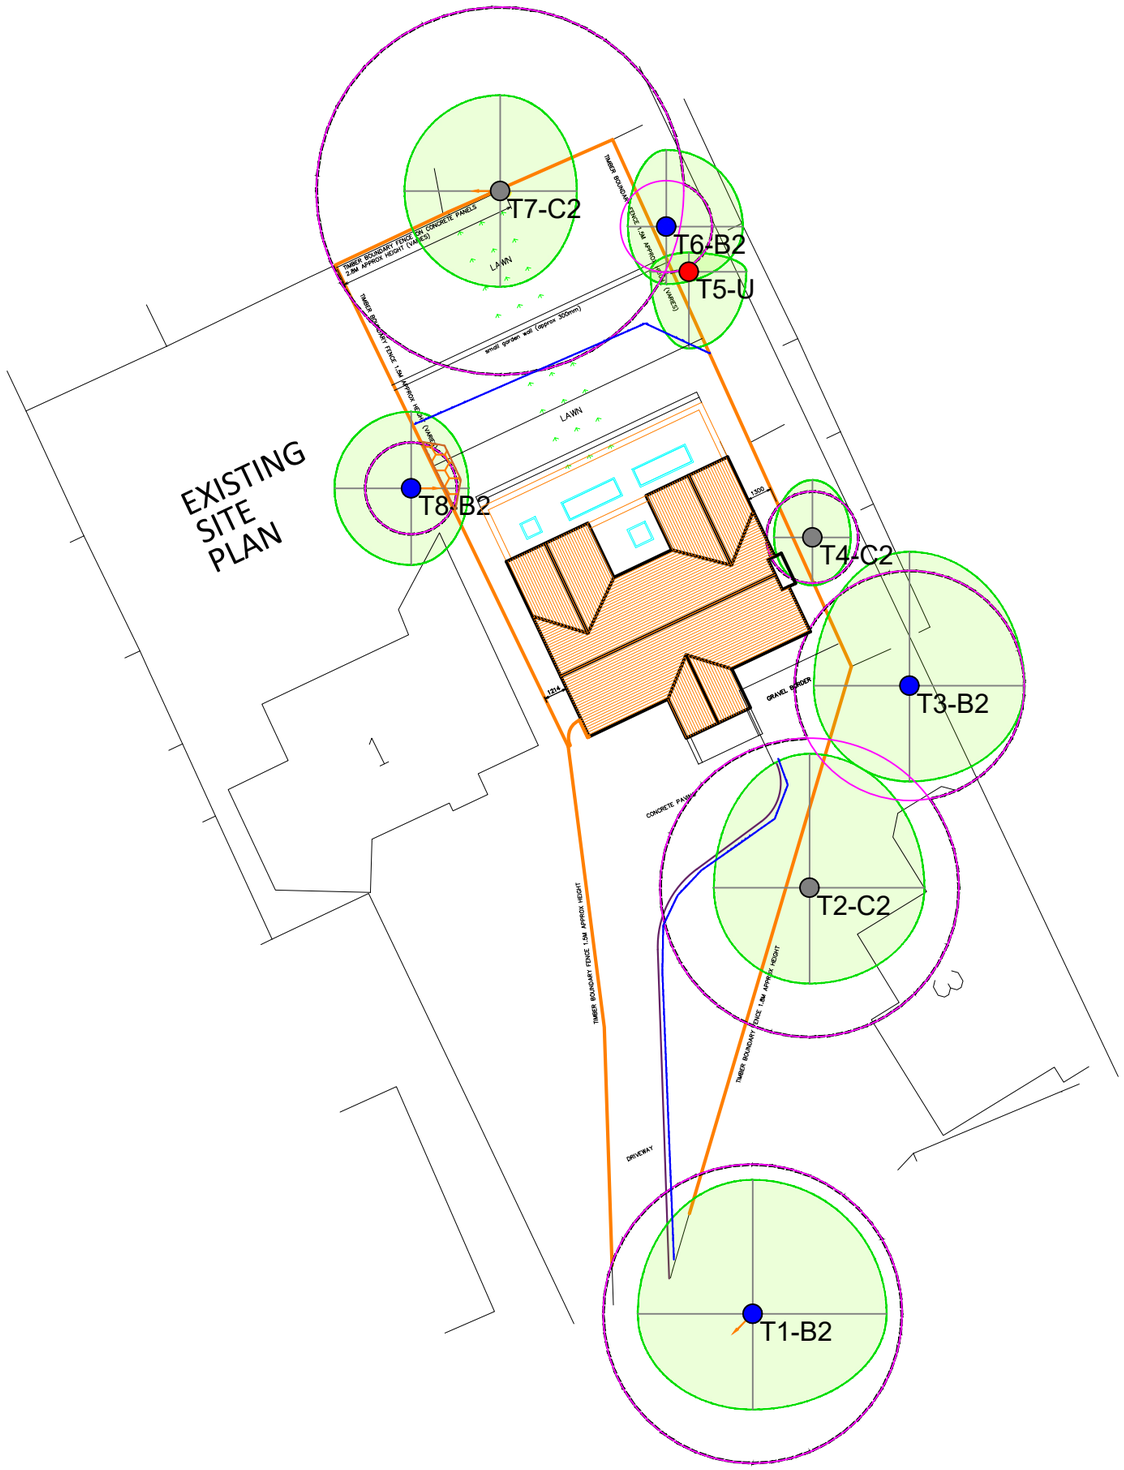

EXISTING SITE PLAN
T7-C2
T6-B2
T5-U
T8-B2
T4-C2
T3-B2
T2-C2
T1-B2
LAWN
LAWN
GRAVEL BORDER
CONCRETE PANEL
DRIVEWAY
TIMBER BOUNDARY FENCE 1.5M APPROX HEIGHT
TIMBER BOUNDARY FENCE 1.5M APPROX HEIGHT (VARIES)
TIMBER BOUNDARY FENCE 1.5M APPROX HEIGHT
TIMBER BOUNDARY FENCE 1.5M APPROX HEIGHT
BRICK RETAINING WALL (VARIES)
BRICK RETAINING WALL (VARIES)
BRICK RETAINING WALL (VARIES)