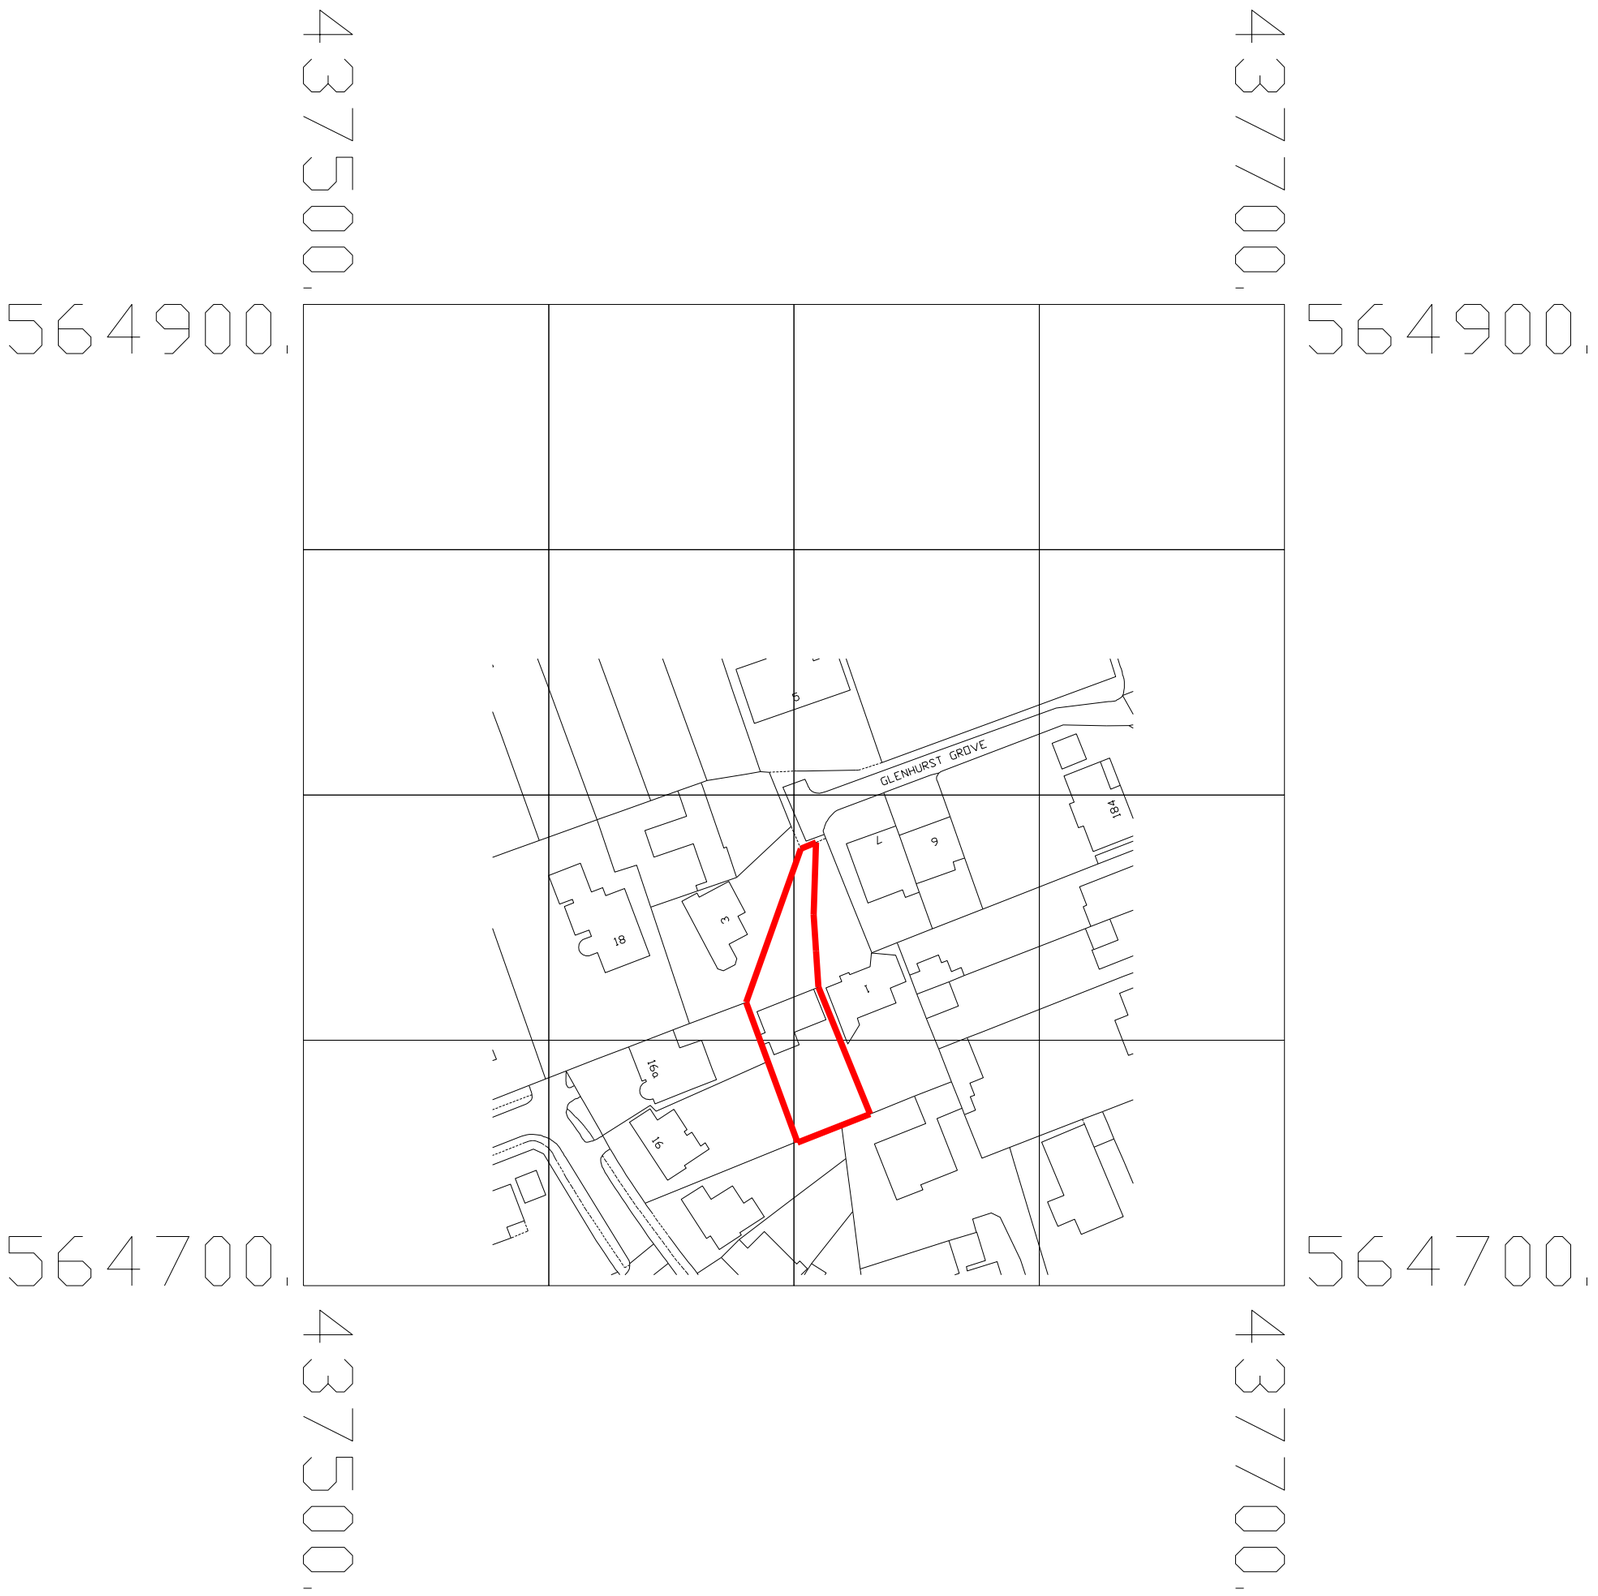


REVISION DATE / DESCRIPTION

REVISION

NORTH

STAGE: PLANNING

PROJECT

2 GLENHURST GROVE
SOUTH SHIELDS
NE34 6AJ

DRAWING

SITE LOCATION PLAN

PROJECT NO.	DRAWING NO.	REVISION
DK-109	AL-00	

DATE	SCALES	DRAWN BY
06.12.2023	1:1250 @ A3	D.K.

dk
DK Architectural Services Ltd
MCIAT Chartered Architectural Technologist

DK Architectural Services Ltd
Registered in England & Wales
Company number: 9326563
9 Struan Terrace
East Boldon
Tyne & Wear
NE36 0EA

T: 0191 5368373
E:dene@deneking.co.uk
W: www.deneking.co.uk

CIAT
Registered Practice

THIS DRAWING IS COPYRIGHT OF DKAS Ltd

DO NOT SCALE DIMENSIONS FROM PRINT