
355 BAMBURGH AVE., S. SHIELDS
1:200 SITE/ROOF PLAN
PROPOSED

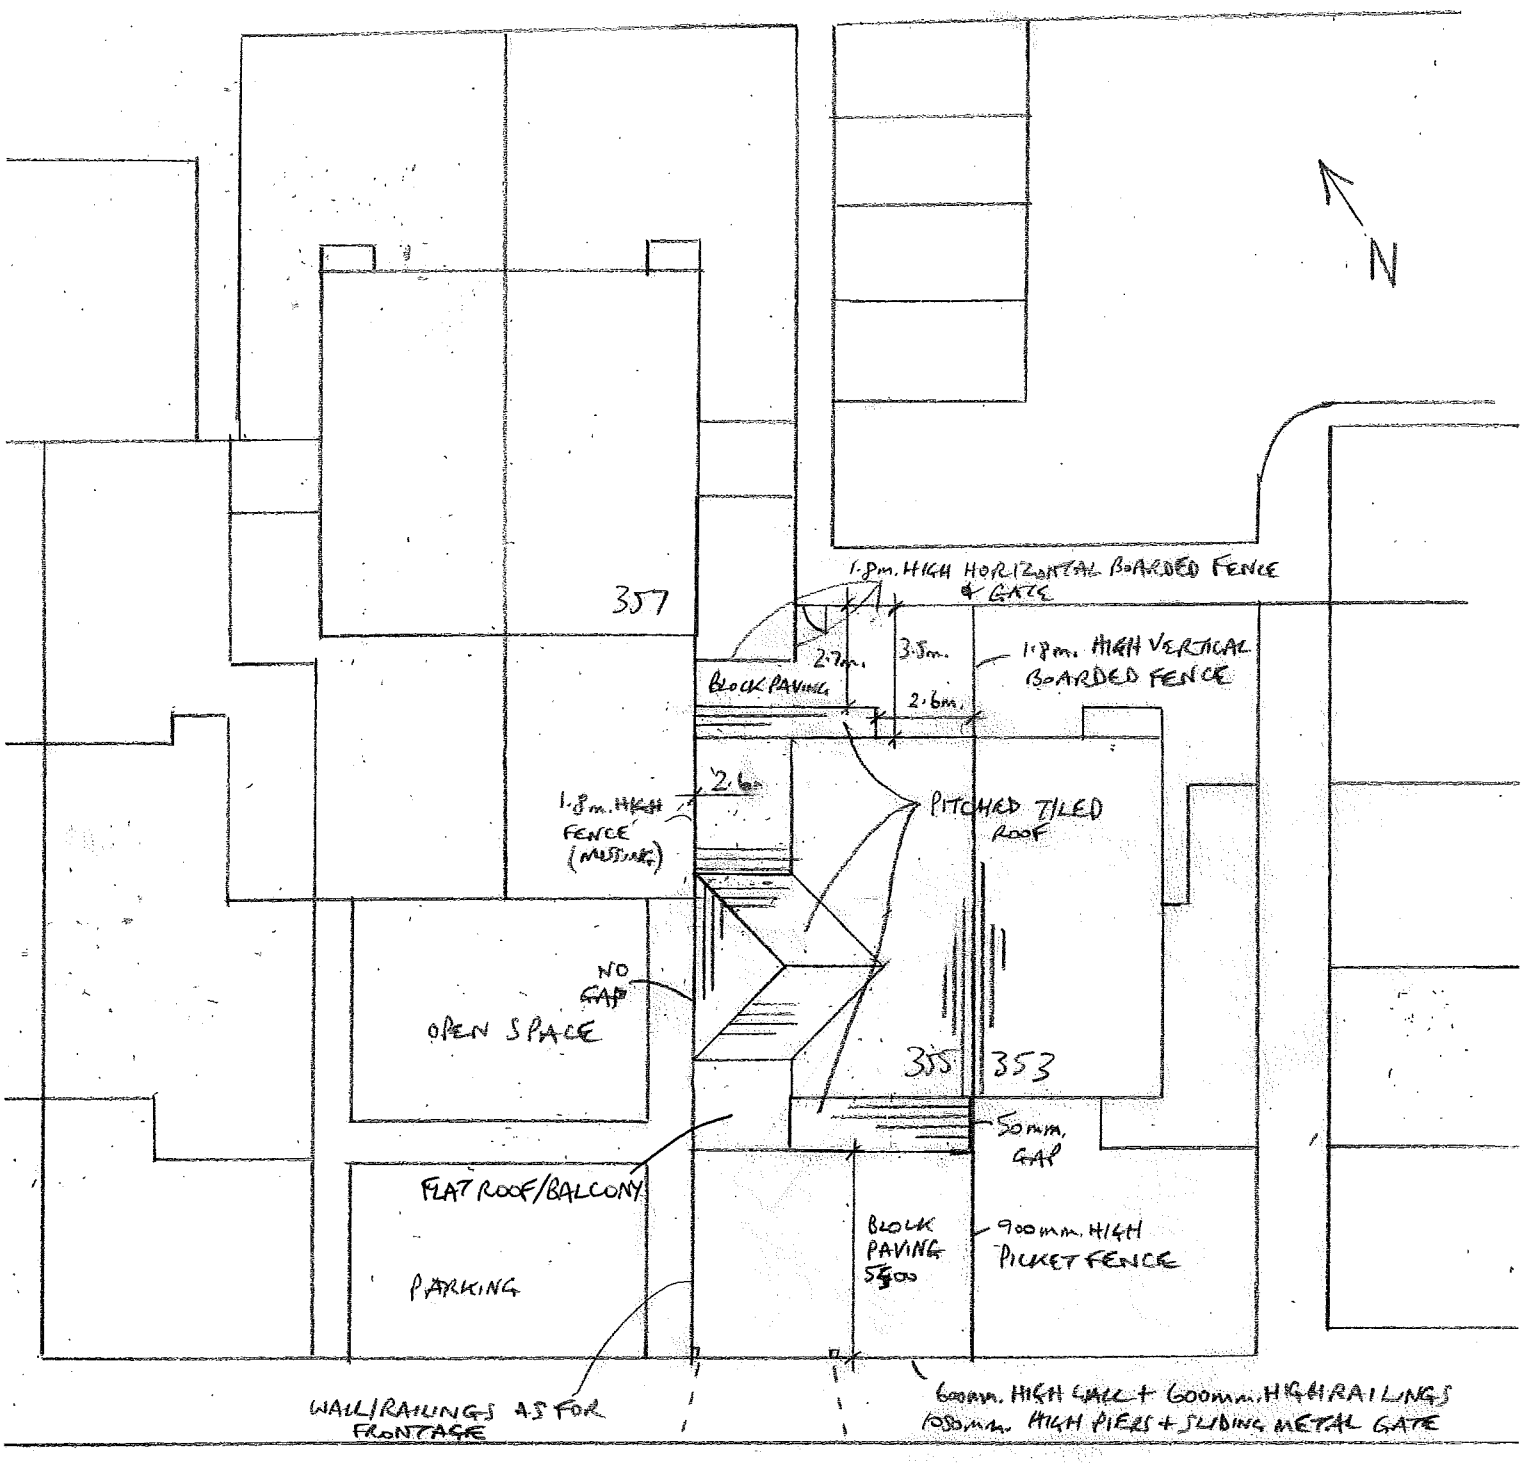

BAMBURGH AVENUE