


N

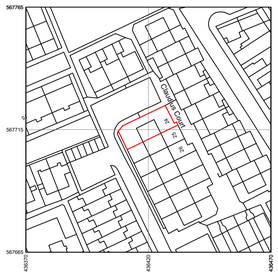

SITE LOCATION
Scale 1:1250

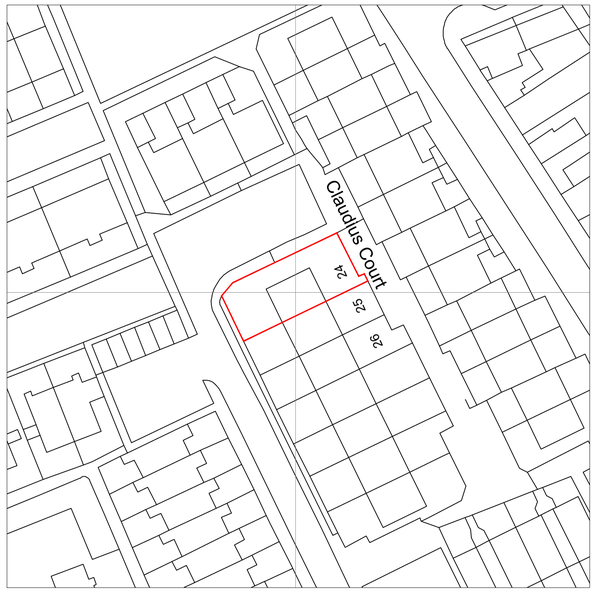

SITE LOCATION
Scale 1:500

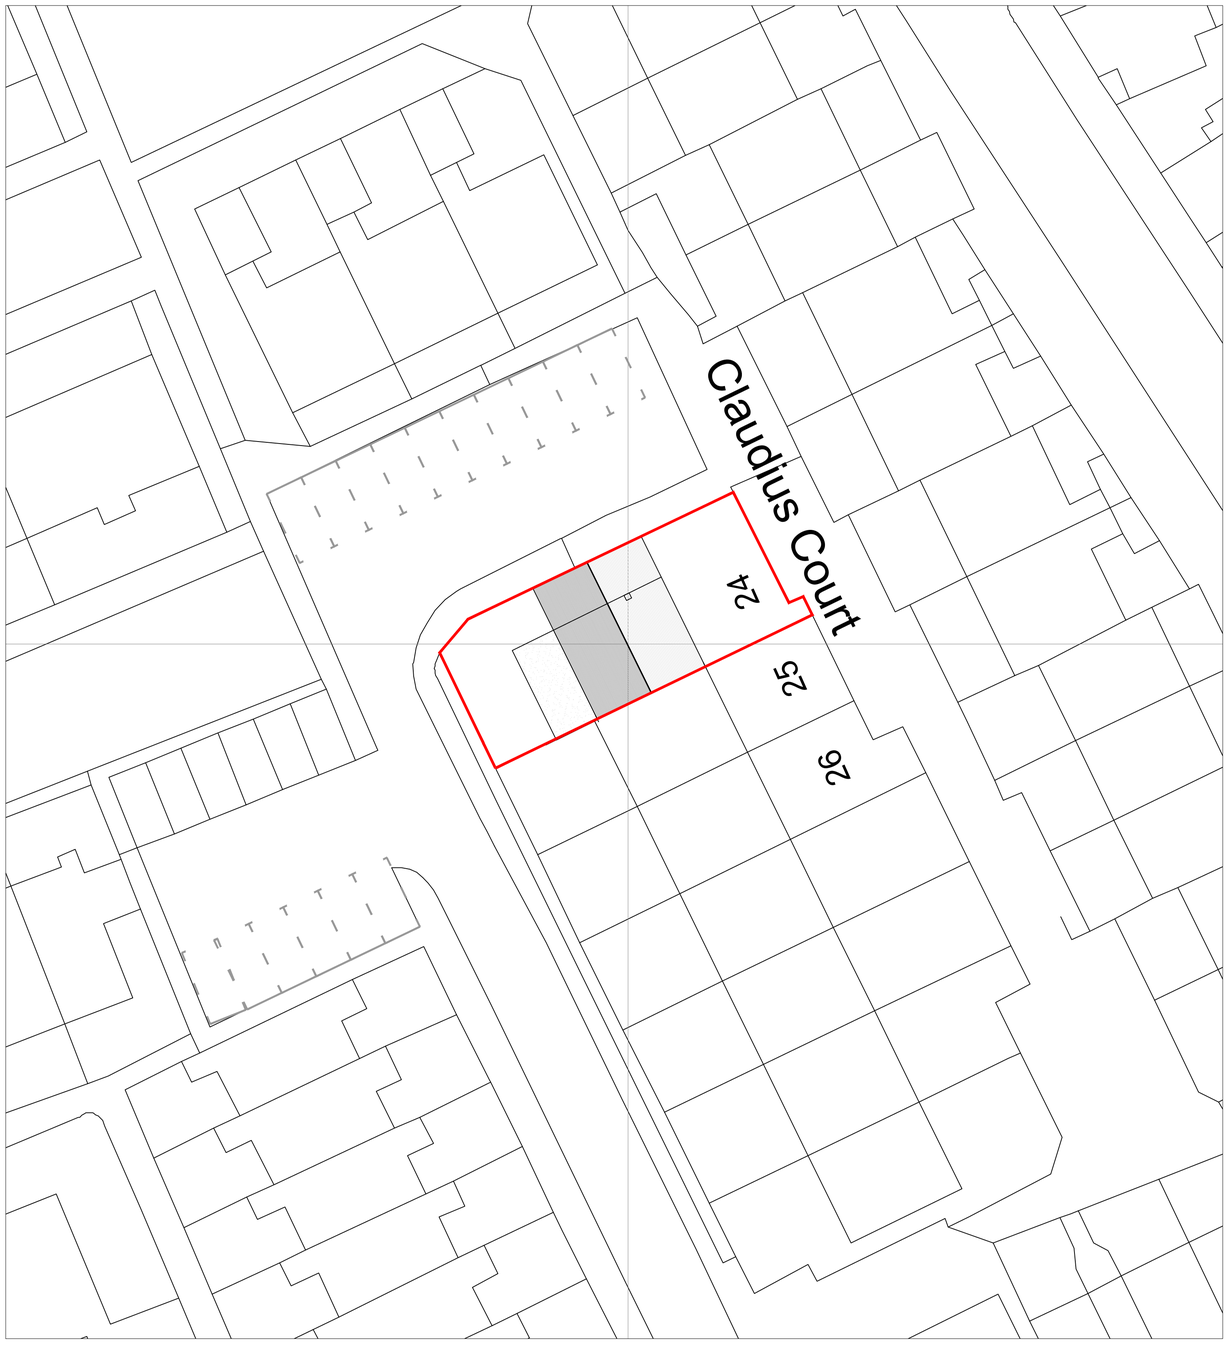

BLOCK PLAN (SHOWING PROPOSED)
Scale 1:200

1:200 0 10m 20m

1:500 0 25m 50m

1:1250 0 62.5m 125m

00 SITE LOCATION AND BLOCK PLAN
SCALE AS SHOWN @ A1

CR DesignServices

Salvus House, Aykley Heads,
Durham, DH1 5TS
sales@crdesignservices.co.uk
www.crdesignservices.co.uk
Tel: 0191 645 6000

NOTES:

1. All dimensions to be checked on site.
2. Any discrepancies to be reported back to CR Design Services.

OS Map Licence

OS Map data supplied by copla ltd trading as UKPlanningMaps.com a licensed Ordnance Survey partner (100054135). Data licence expires 05 December 2024. Unique plan reference: v1e/1034262/1394091

Rev.	Date	Description
A	05/02/24	Amended according to council comments

DRAWING NO	DATE
3117 - 00	06.12.23
DRAWN	SCALE
AD	AS SHOWN @ A1

DRAWING: SITE LOCATION AND BLOCK PLAN

PROJECT: 24 CLAUDIUS COURT, SOUTH SHIELDS, NE33 2DF