
52 lisle road

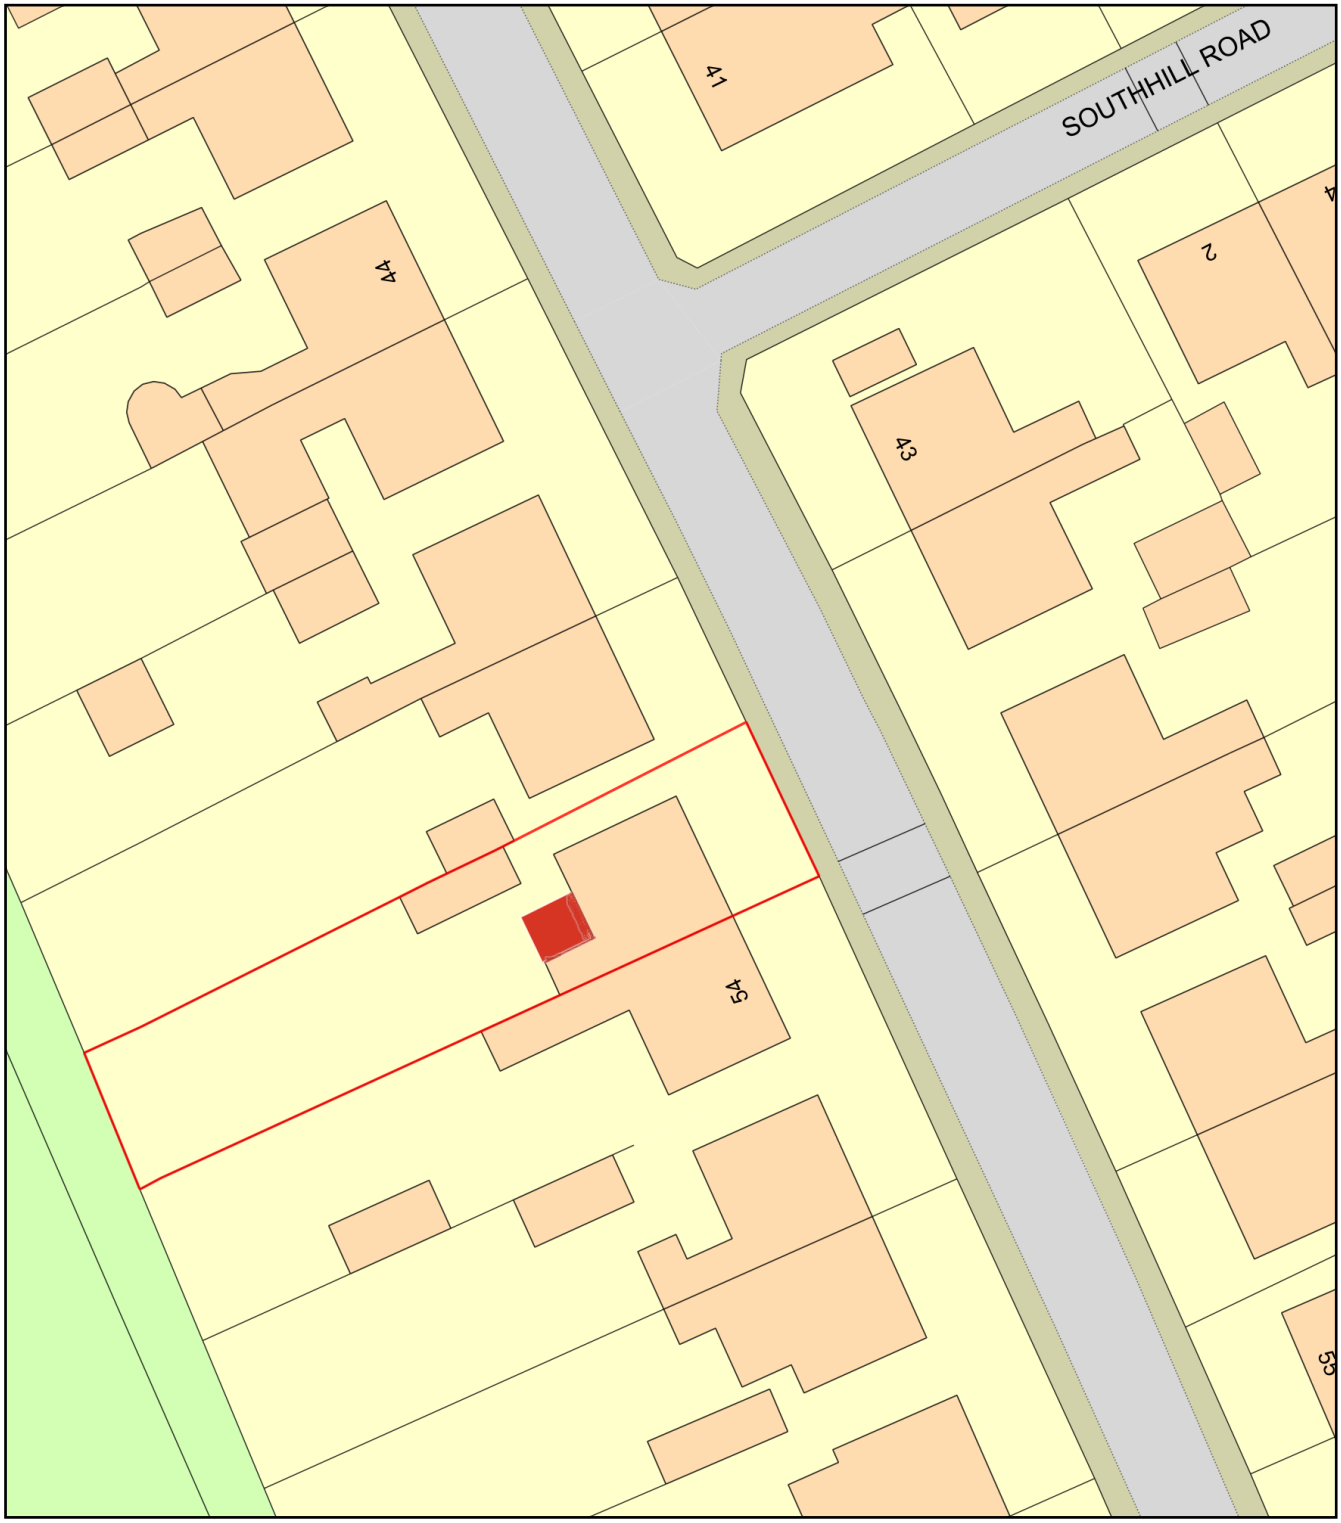

0 20
Metres

N

ReQuestaPlan

Plan Produced for: Kristian Smtih

Date Produced: 12 Jan 2024

Plan Reference Number: TQRQM24012202415912

Scale: 1:500 @ A4

© Crown copyright and database rights 2023 OS 100042766