
THIS DRAWING IS COPYRIGHT DIMENSIONS ARE NOT TO BE SCALED FROM THIS DRAWING
ELECTRONIC DATA IS NOT TO BE AMENDED / DELETED WITHOUT IMA ARCHITECTS PERMISSION
ALL FIXINGS TO BE DESIGNED BY APPROPRIATE SPECIALIST SUB-CONTRACTOR
DETAIL DRAWINGS AT LARGER SCALE TAKE PRECEDENCE OVER GENERAL ARRANGEMENT DRAWINGS

Rev	Date	By	Description
C01	10/05/2024	HR	Construction Issue
C02	11/06/2024	HR	Layout amended to show vehicle/pedestrian gates. Vehicle delivery tracking added. Site cabins/welfare clarified.

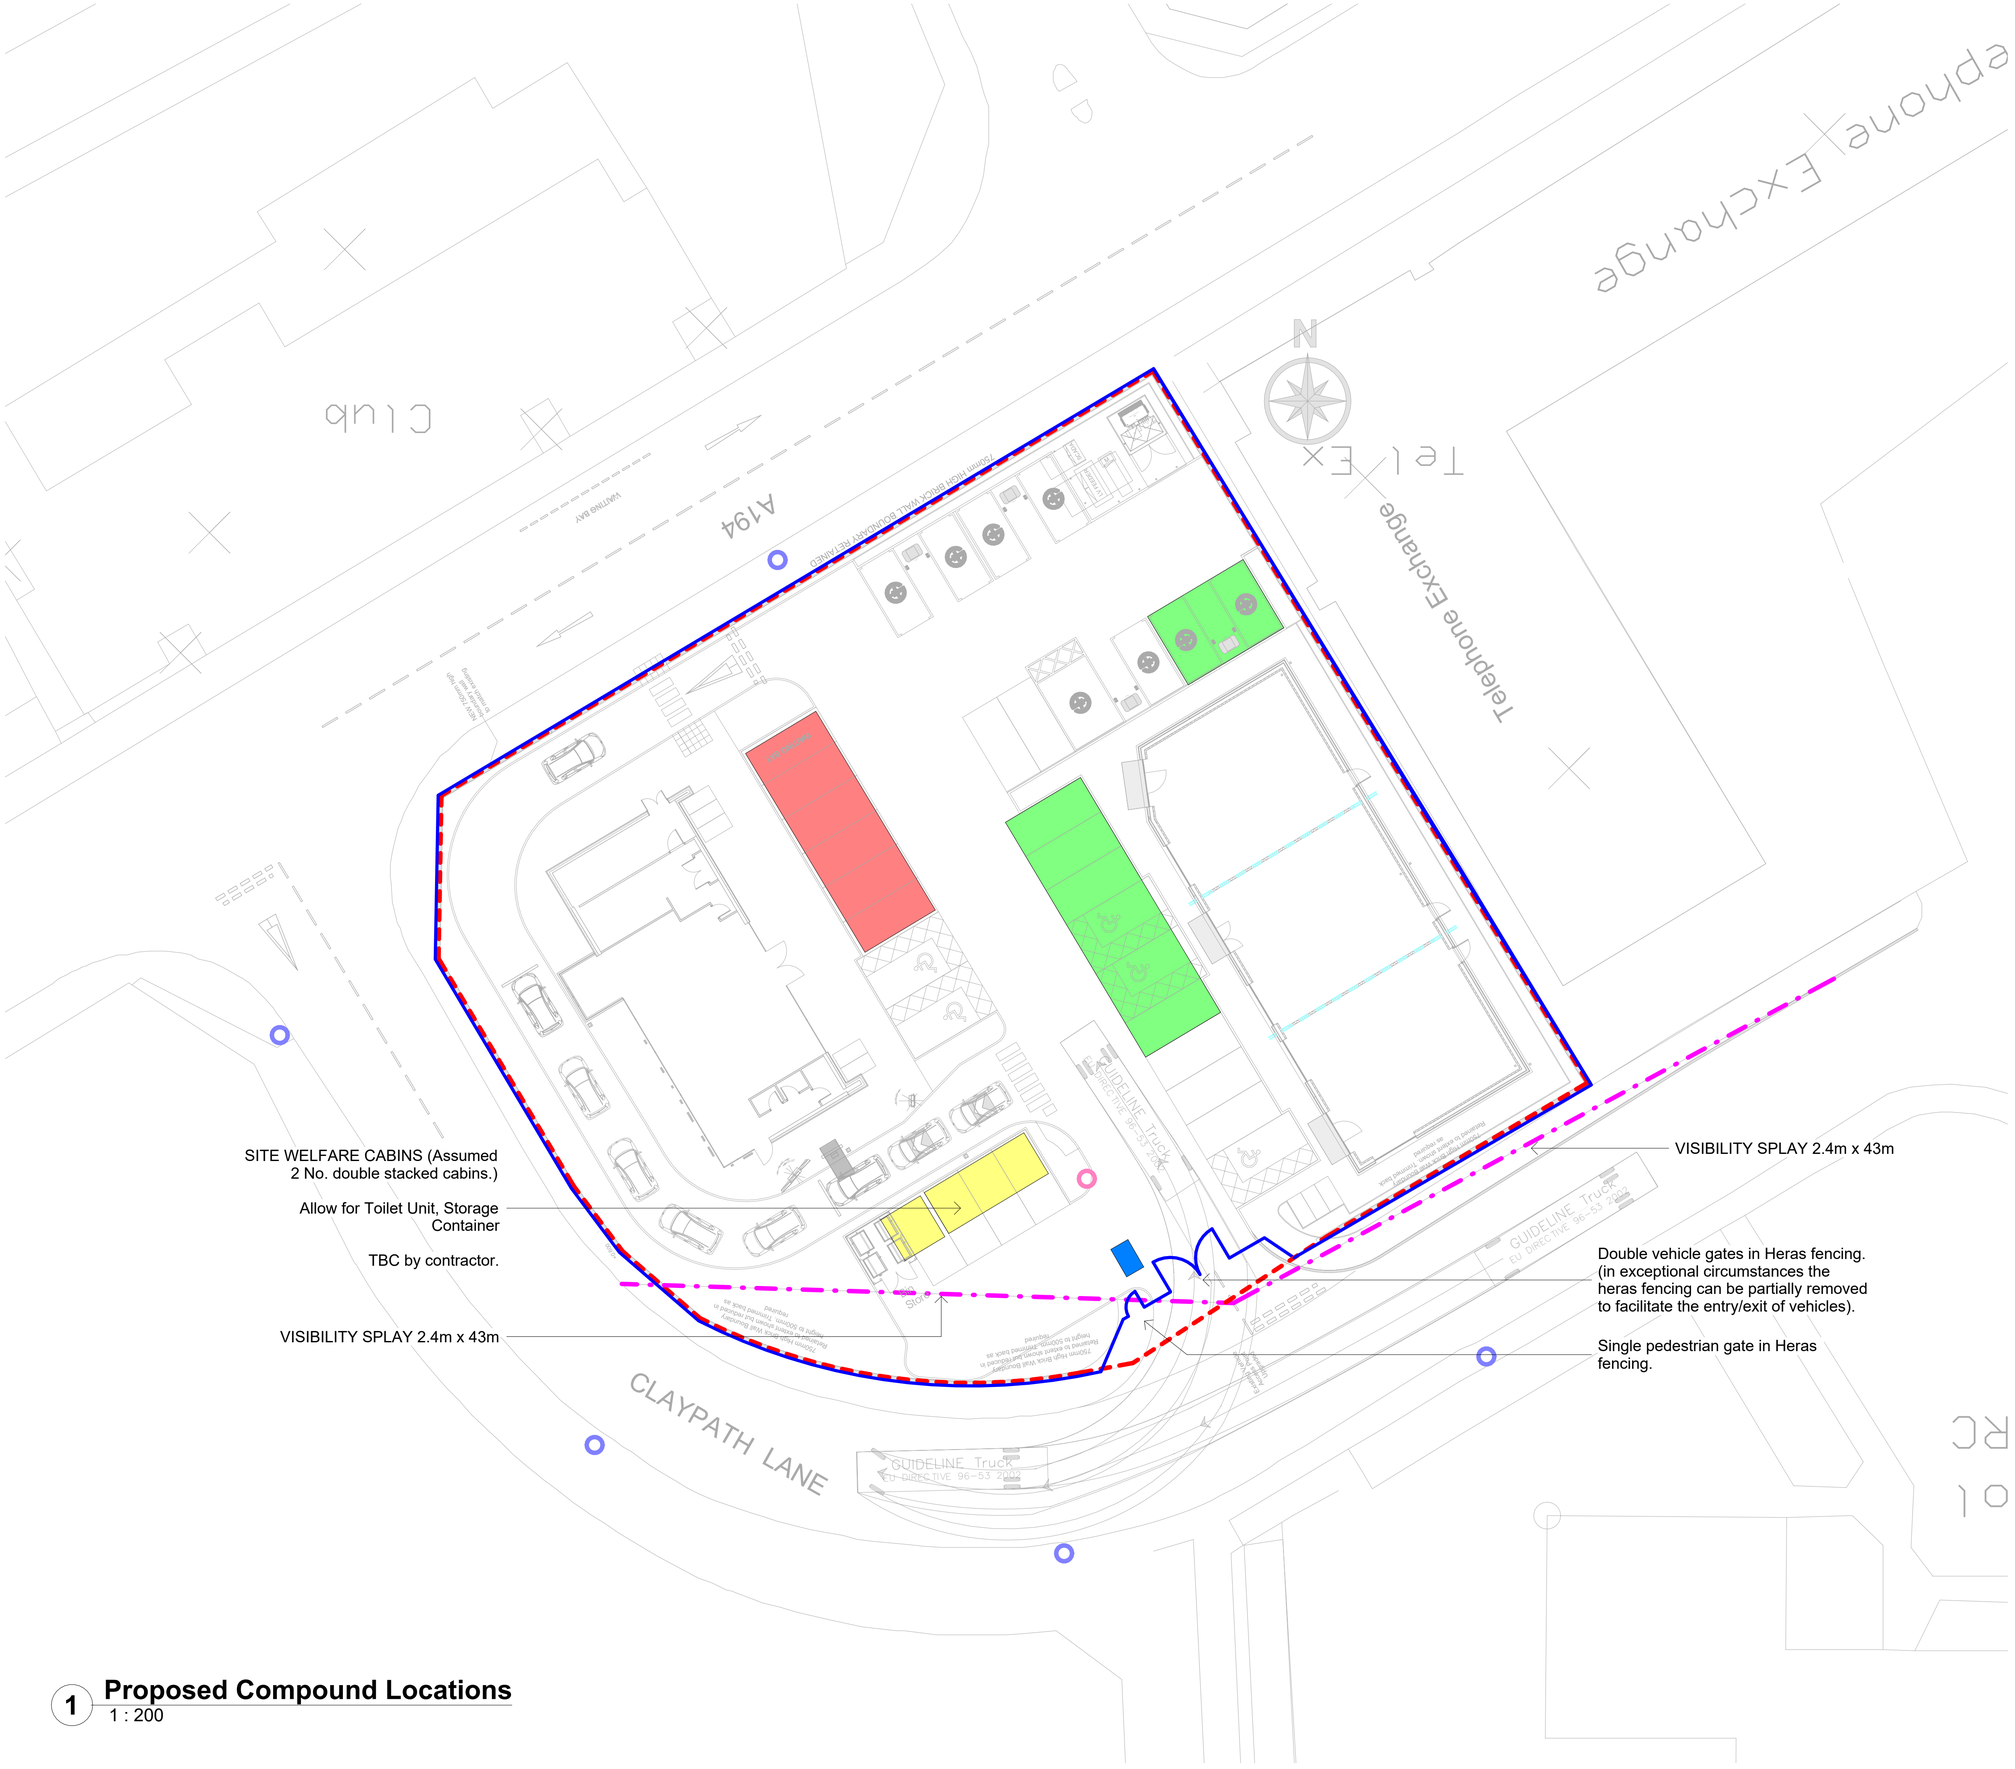

1 Proposed Compound Locations
1 : 200

- CCTV camera and yard lighting
- Existing street lighting
- Delivery vehicle unloading area
- Vehicle / wheel washing facilities
- Site operatives and visitor parking area
- Site cabin, storage and laydown area.
- RED LINE BOUNDARY
- Site security HERAS fencing.

Heras fencing clashes with visibility splay so vehicle movements from site will be controlled by site banksman

The layout and position of parking/cabins/fencing is subject to change by the main contractor when they produce their CPHSP.

Modo Bloc

ima ARCHITECTS
6 Rose Way
Blaby Business Park
Lutterworth Road
Blaby
Leicester
LE8 4BY
0116 2781200
www.ima-architects.co.uk

Project	Modo Bloc Ltd Proposed Retail Development Crossgate, South Shields
IMA Project No.	224020
Drawing No.	224020-IMA-ST-XX-DR-A-061005
Revision	C02
Status	Preliminary
Drawing Title	Proposed Compound Locations
Date	13/09/2023
Scale	As indicated
Sheet Size	A1
Drawn By	HR
Checked By	BH