
THIS DRAWING IS COPYRIGHT DIMENSIONS ARE NOT TO BE SCALED FROM THIS DRAWING
ELECTRONIC DATA IS NOT TO BE AMENDED / DELETED WITHOUT IMA ARCHITECTS PERMISSION
ALL FIXINGS TO BE DESIGNED BY APPROPRIATE SPECIALIST SUB-CONTRACTOR
DETAIL DRAWINGS AT LARGER SCALE TAKE PRECEDENCE OVER GENERAL ARRANGEMENT DRAWINGS

Rev	Date	By	Description
P01	-	-	-

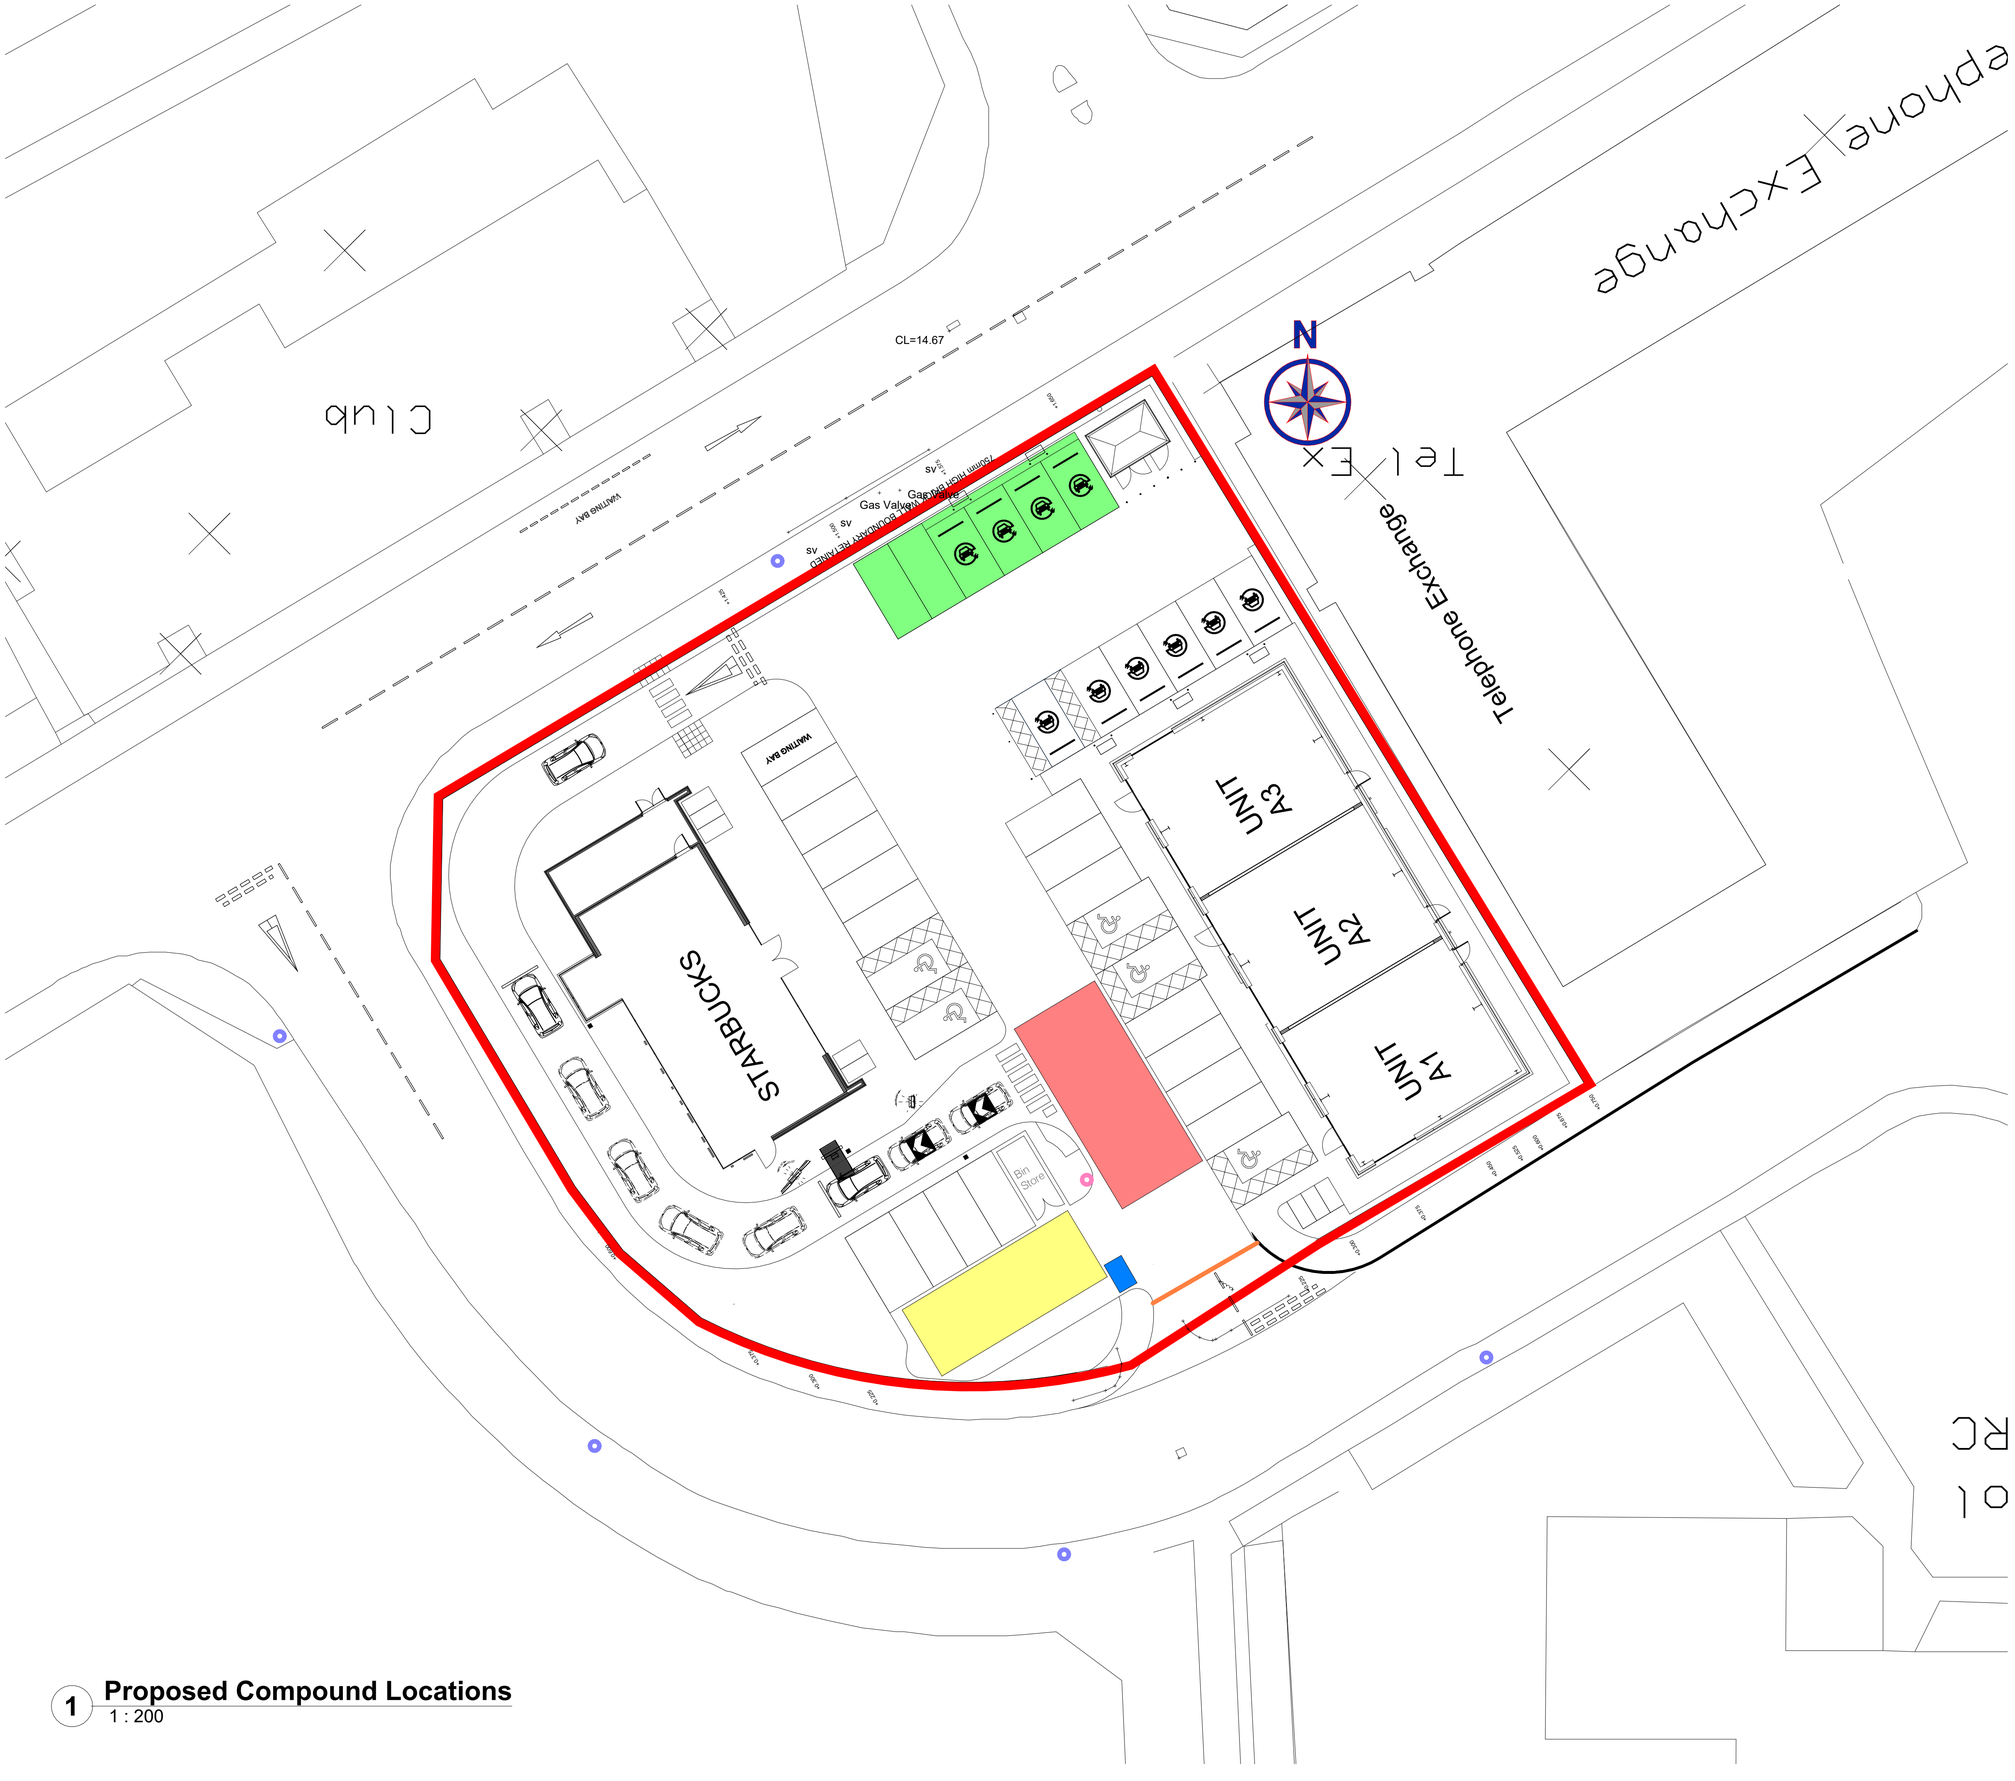

Access / steel entrance gates

CCTV camera and yard lighting

Existing street lighting

Delivery vehicle unloading area

Vehicle / wheel washing facilities

Site operatives and visitor parking area

Site storage and laydown area

RED LINE BOUNDARY

1 Proposed Compound Locations
1 : 200

Modo Bloc

ima ARCHITECTS
6 Rose Way
Blaby Business Park
Lutterworth Road
Blaby
Leicester
LE8 4BY
0116 2781200
www.ima-architects.co.uk

Project	Modo Bloc Ltd Proposed Retail Development Crossgate, South Shields
IMA Project No.	222008
Drawing No.	222008-IMA-ST-XX-DR-A-050105
Revision	P01
Status	Planning
Drawing Title	Proposed Compound Locations
Date	13/09/2023
Scale	As indicated
Sheet Size	A1
Drawn By	JD
Checked By	BH