
THIS DRAWING IS COPYRIGHT DIMENSIONS ARE NOT TO BE SCALED FROM THIS DRAWING
ELECTRONIC DATA IS NOT TO BE AMENDED / DELETED WITHOUT IMA ARCHITECTS PERMISSION
ALL FIXINGS TO BE DESIGNED BY APPROPRIATE SPECIALIST SUB-CONTRACTOR
DETAIL DRAWINGS AT LARGER SCALE TAKE PRECEDENCE OVER GENERAL ARRANGEMENT DRAWINGS

Rev	Date	By	Description
P01	-	-	-
P02	31/10/2022	BH	EV parking layout amended
P03	18/04/2023	BH	Bin store & cycle parking added
P04	09/05/2023	BH	Updated to suit highway comments
P05	10/05/2023	BH	Updated to suit highway comments

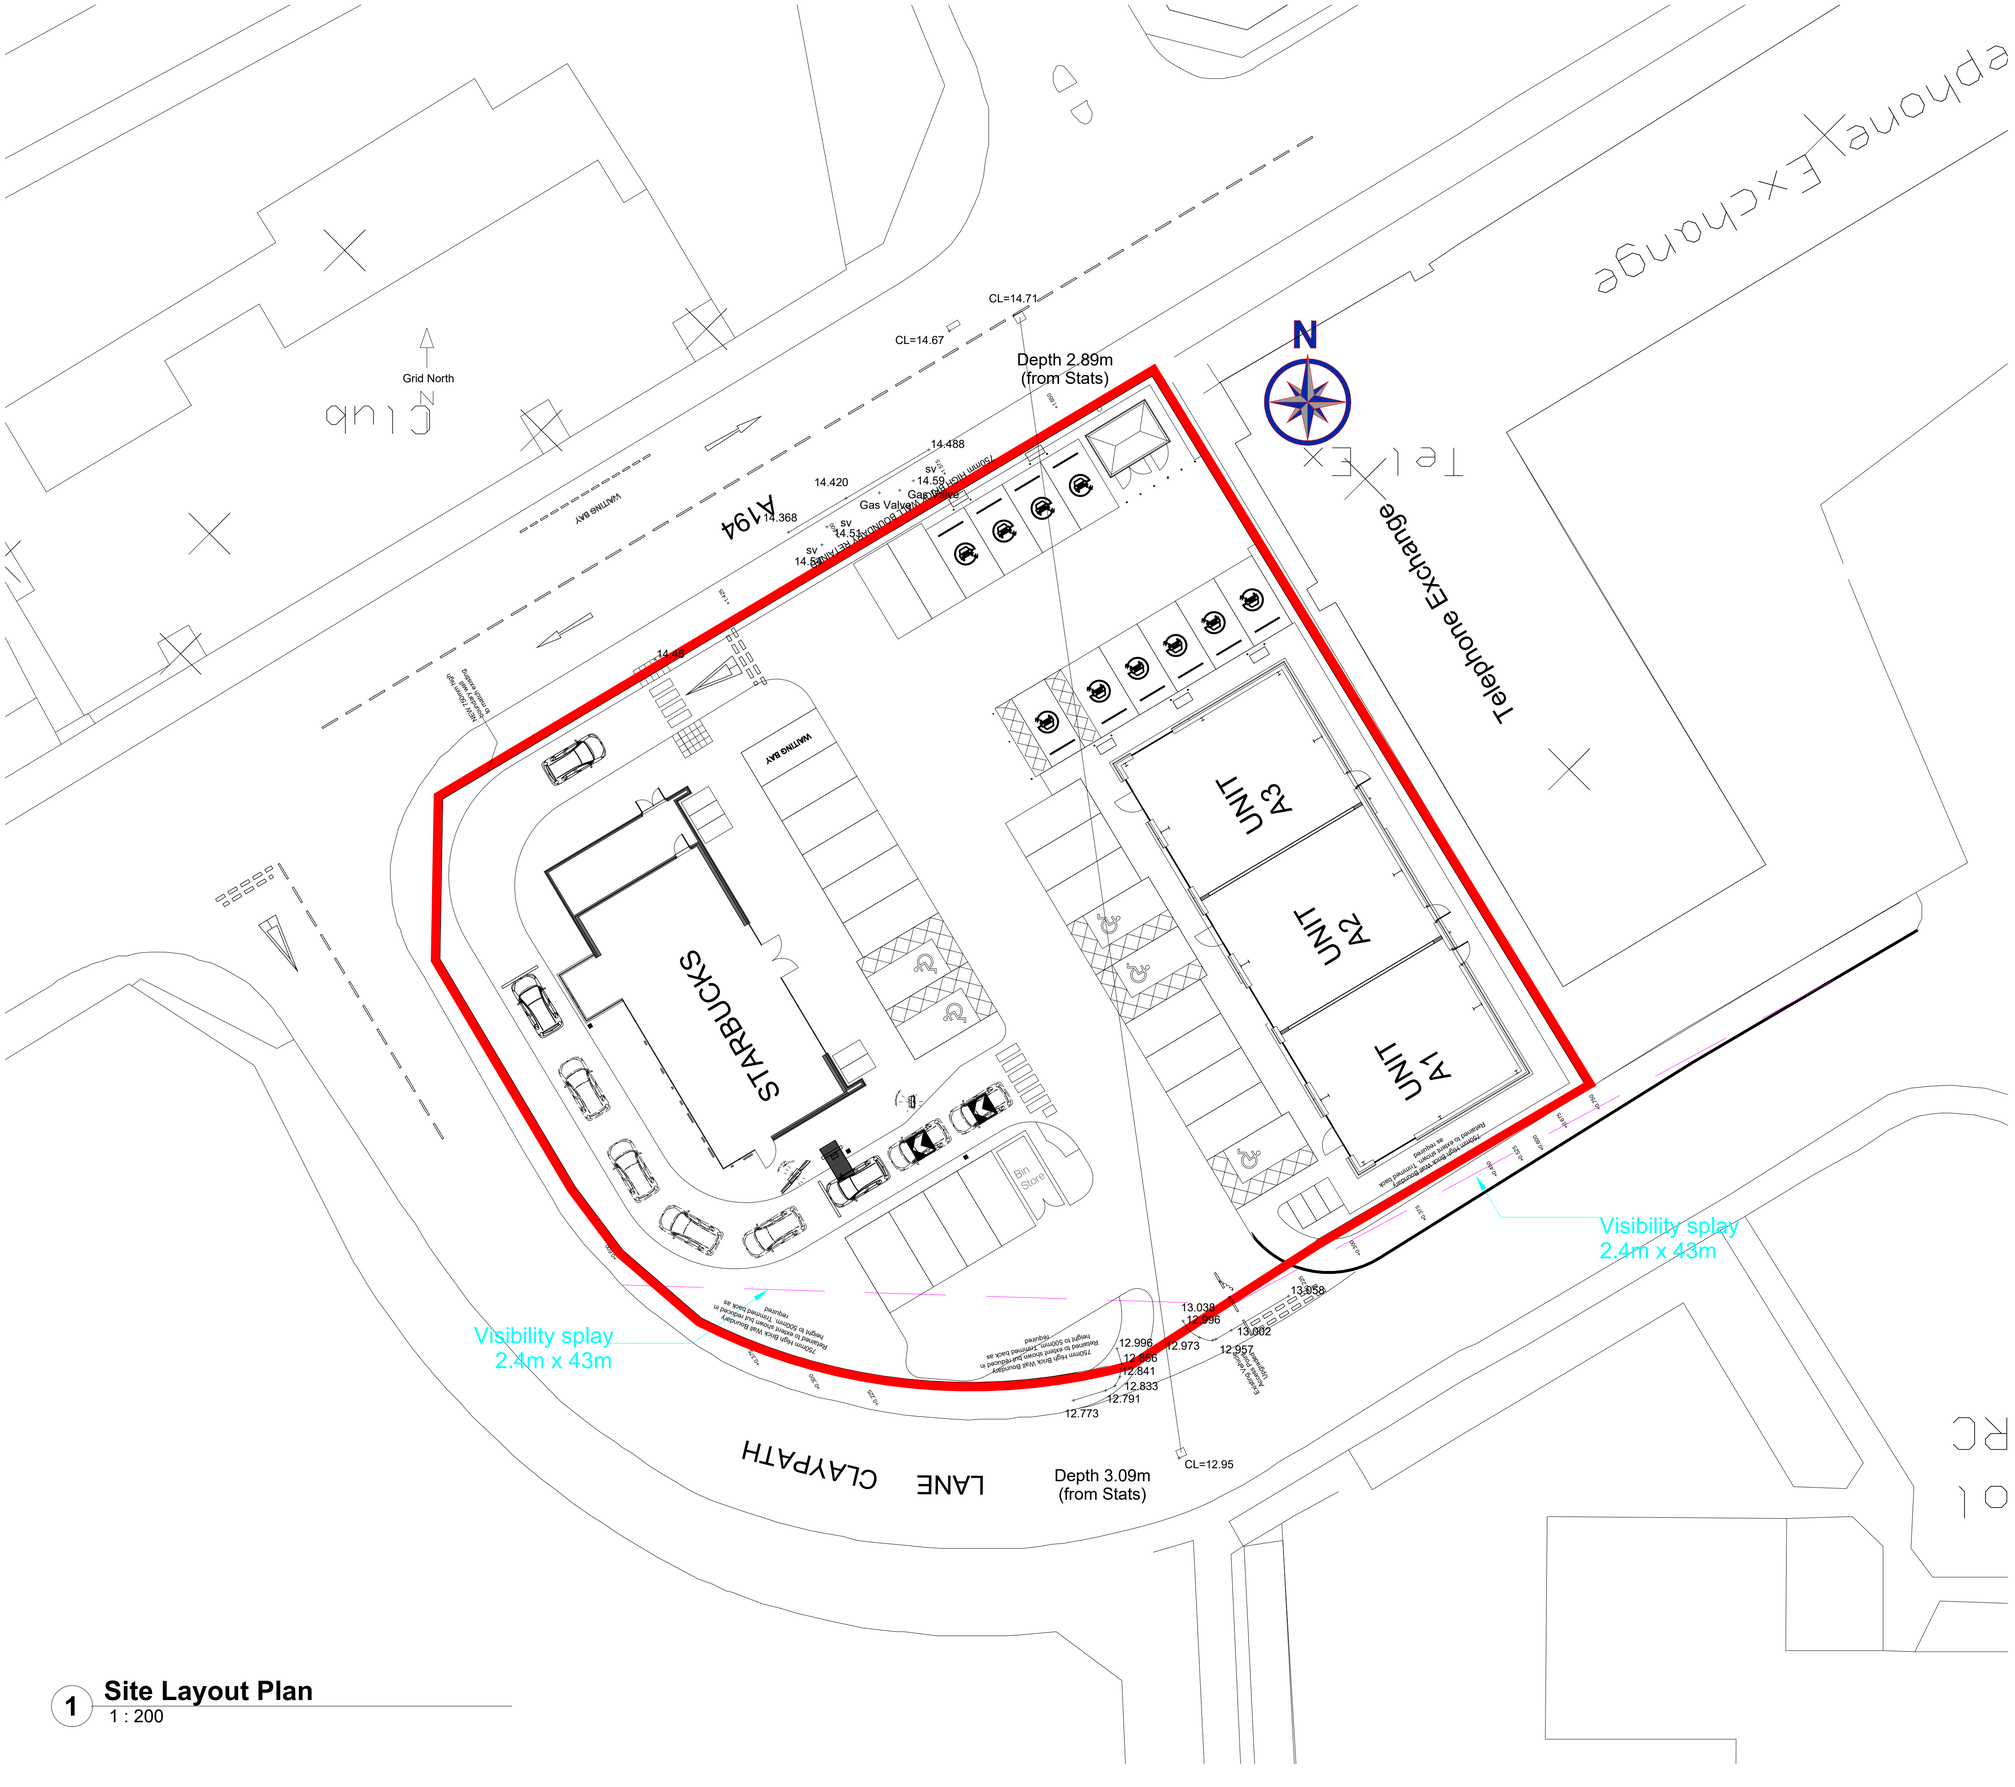

1 **Site Layout Plan**
1 : 200

Modo Bloc

ima ARCHITECTS
6 Rose Way
Blaby Business Park
Lutterworth Road
Blaby
Leicester
LE8 4BY
0116 2781200
www.ima-architects.co.uk

Project	Modo Bloc Ltd Proposed Retail Development Crossgate, South Shields
IMA Project No.	222008
Drawing No.	222008-IMA-ST-XX-DR-A-050102
Revision	P05
Status	Planning
Drawing Title	Site Layout Plan
Date	12/07/2022
Scale	1 : 200
Sheet Size	A1
Drawn By	NO
Checked By	BH