
THIS DRAWING IS COPYRIGHT DIMENSIONS ARE NOT TO BE SCALED FROM THIS DRAWING
ELECTRONIC DATA IS NOT TO BE AMENDED / DELETED WITHOUT IMA ARCHITECTS PERMISSION
ALL FIXINGS TO BE DESIGNED BY APPROPRIATE SPECIALIST SUB-CONTRACTOR
DETAIL DRAWINGS AT LARGER SCALE TAKE PRECEDENCE OVER GENERAL ARRANGEMENT DRAWINGS

Rev	Date	By	Description
P01	-	-	-
P02	08/04/2024	BH	Updated to suit highway comments
P03	10/04/2024	BH	Updated to suit tracking
P04	10/04/2024	BH	Vehicle tracking added

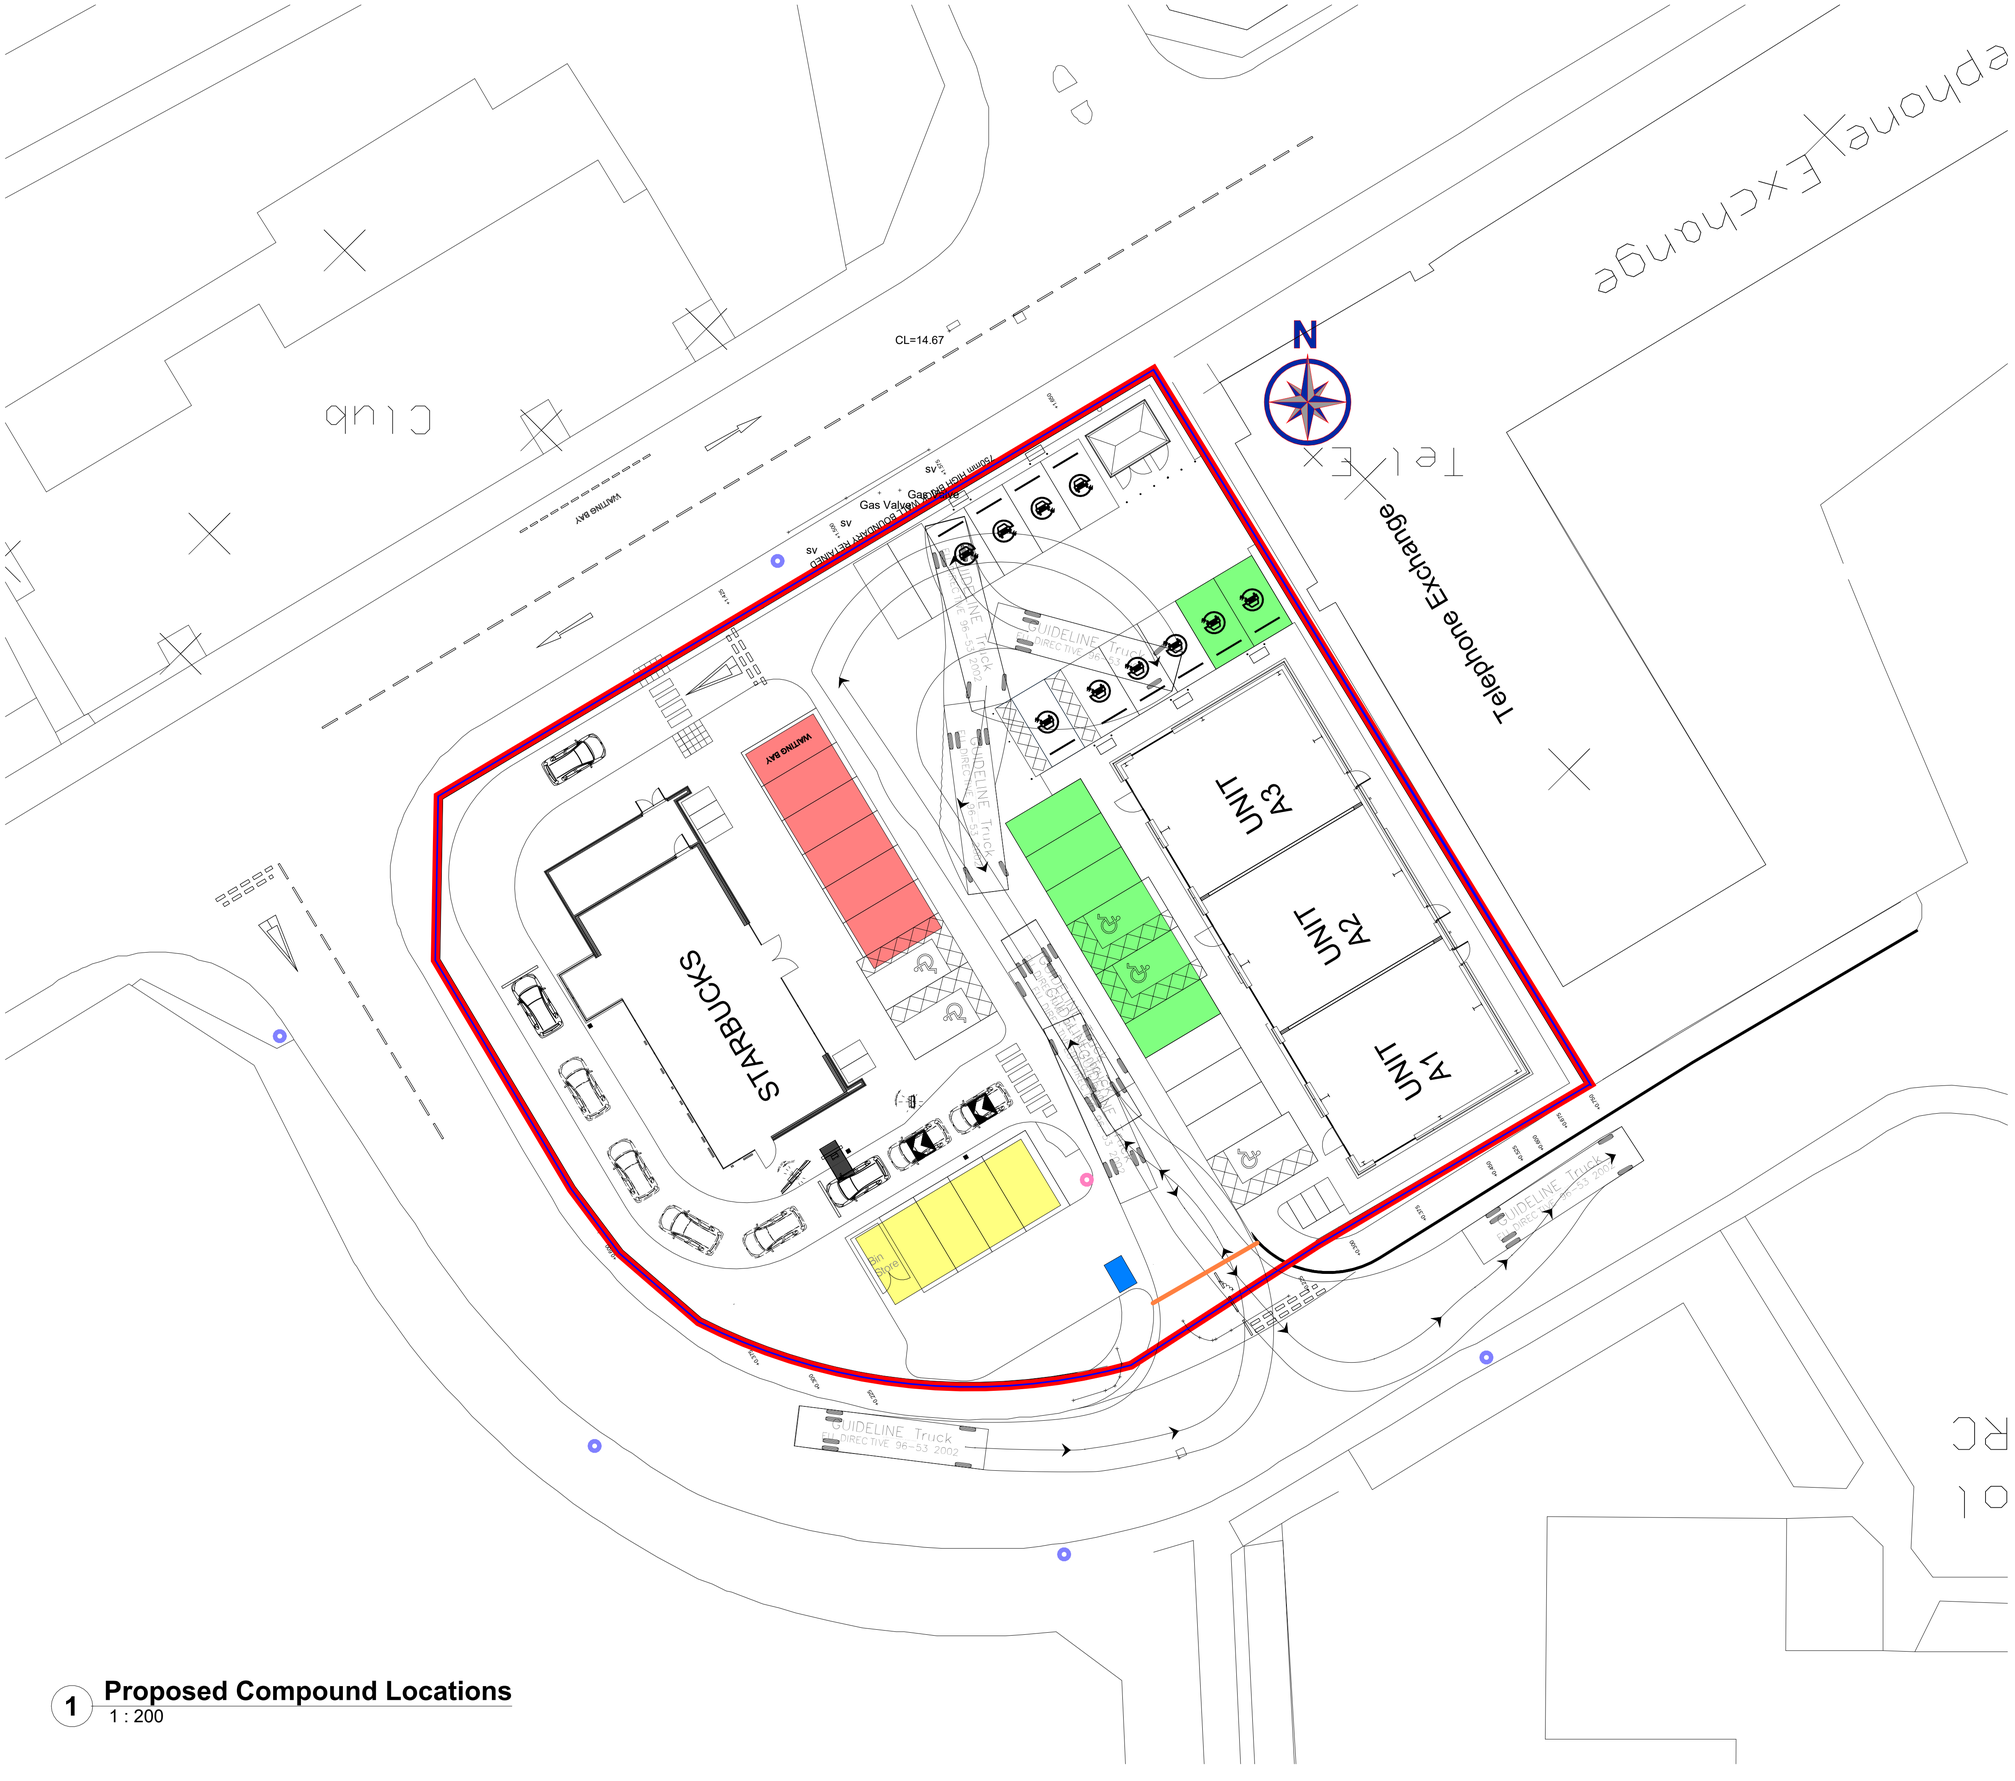

Access / steel entrance gates

CCTV camera and yard lighting

Existing street lighting

Delivery vehicle unloading area

Vehicle / wheel washing facilities

Site operatives and visitor parking area

Site storage and laydown area

RED LINE BOUNDARY

TEMPORARY HERAS FENCING

Heras fencing clashes with visibility splay so vehicle movements from site will be controlled by site banksman

1 Proposed Compound Locations
1 : 200

Modo Bloc

ima ARCHITECTS
6 Rose Way
Blaby Business Park
Lutterworth Road
Blaby
Leicester
LE8 4BY
0116 2781200
www.ima-architects.co.uk

Project	Modo Bloc Ltd Proposed Retail Development Crossgate, South Shields
IMA Project No.	222008
Drawing No.	222008-IMA-ST-XX-DR-A-050105
Revision	P04
Status	Planning
Drawing Title	Proposed Compound Locations
Date	13/09/2023
Scale	As indicated
Sheet Size	A1
Drawn By	JD
Checked By	BH