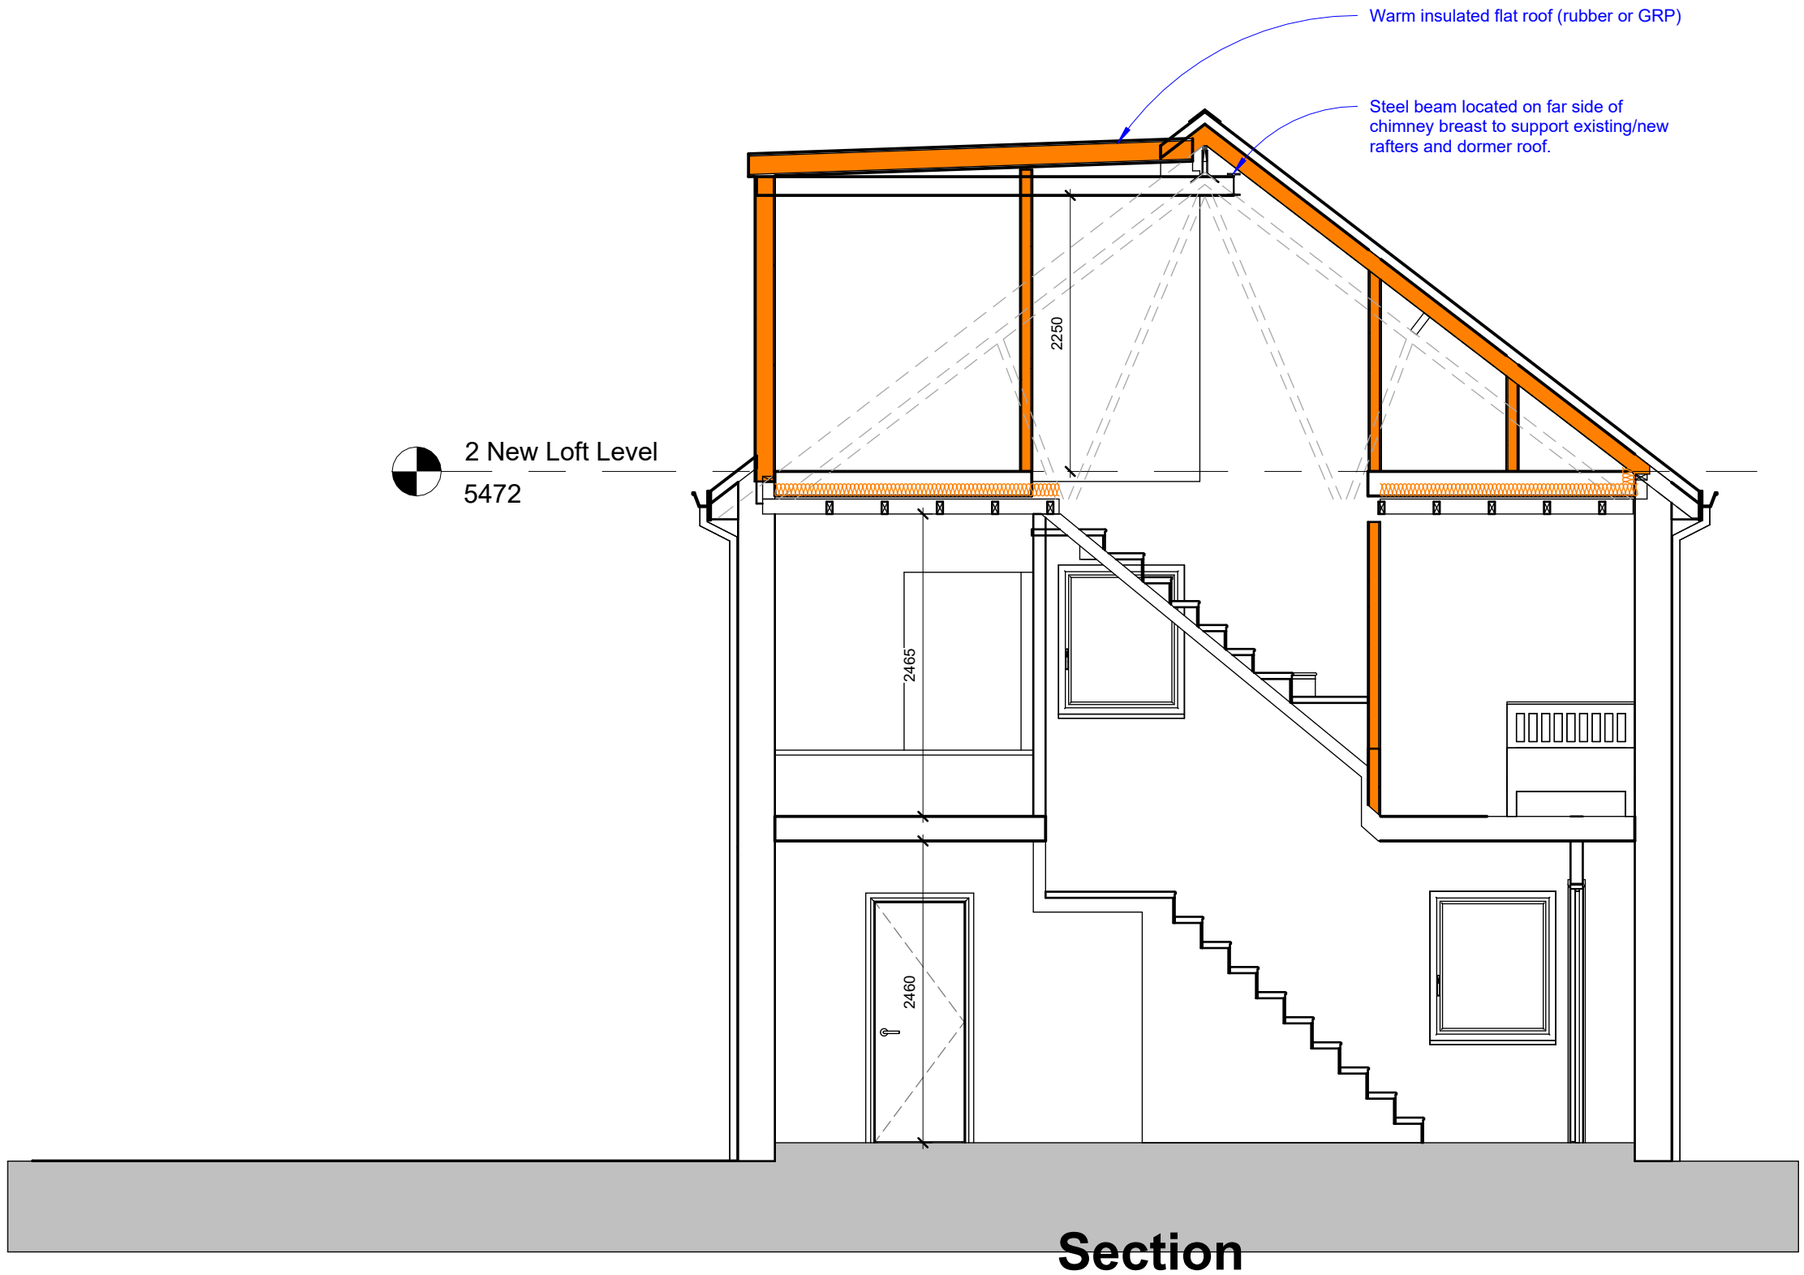


2 New Loft Level
5472

Section
1 : 50

No.	Description	Date

North East
Architectural Services
Clervaux Exchange, Clervaux Terrace, Jarrow NE32 5UP
07455 980 354 admin@nearchitect.co.uk

Project	Loft Conversion		
Address	55 Felton Av		
Client	Wayne Dalley		
Sheet	Section	Project No.	2023-10-03
Date	2022-10-19	Scale (@ A3)	1 : 50
Drawing No.	A203	Rev	