
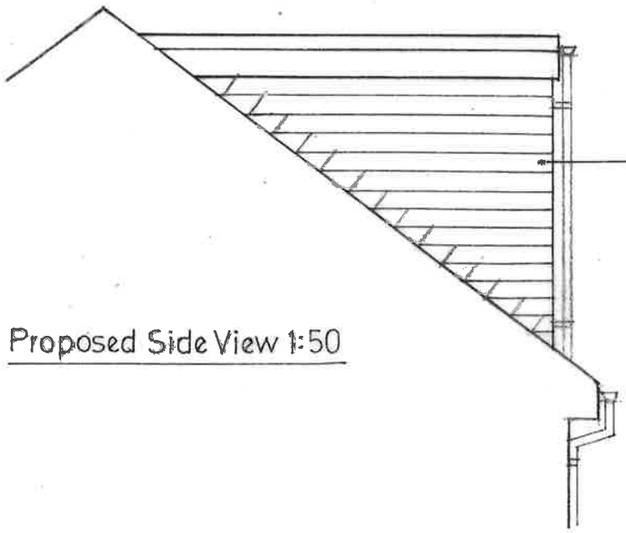


Proposed Side View 1:50

Red vertical tiling

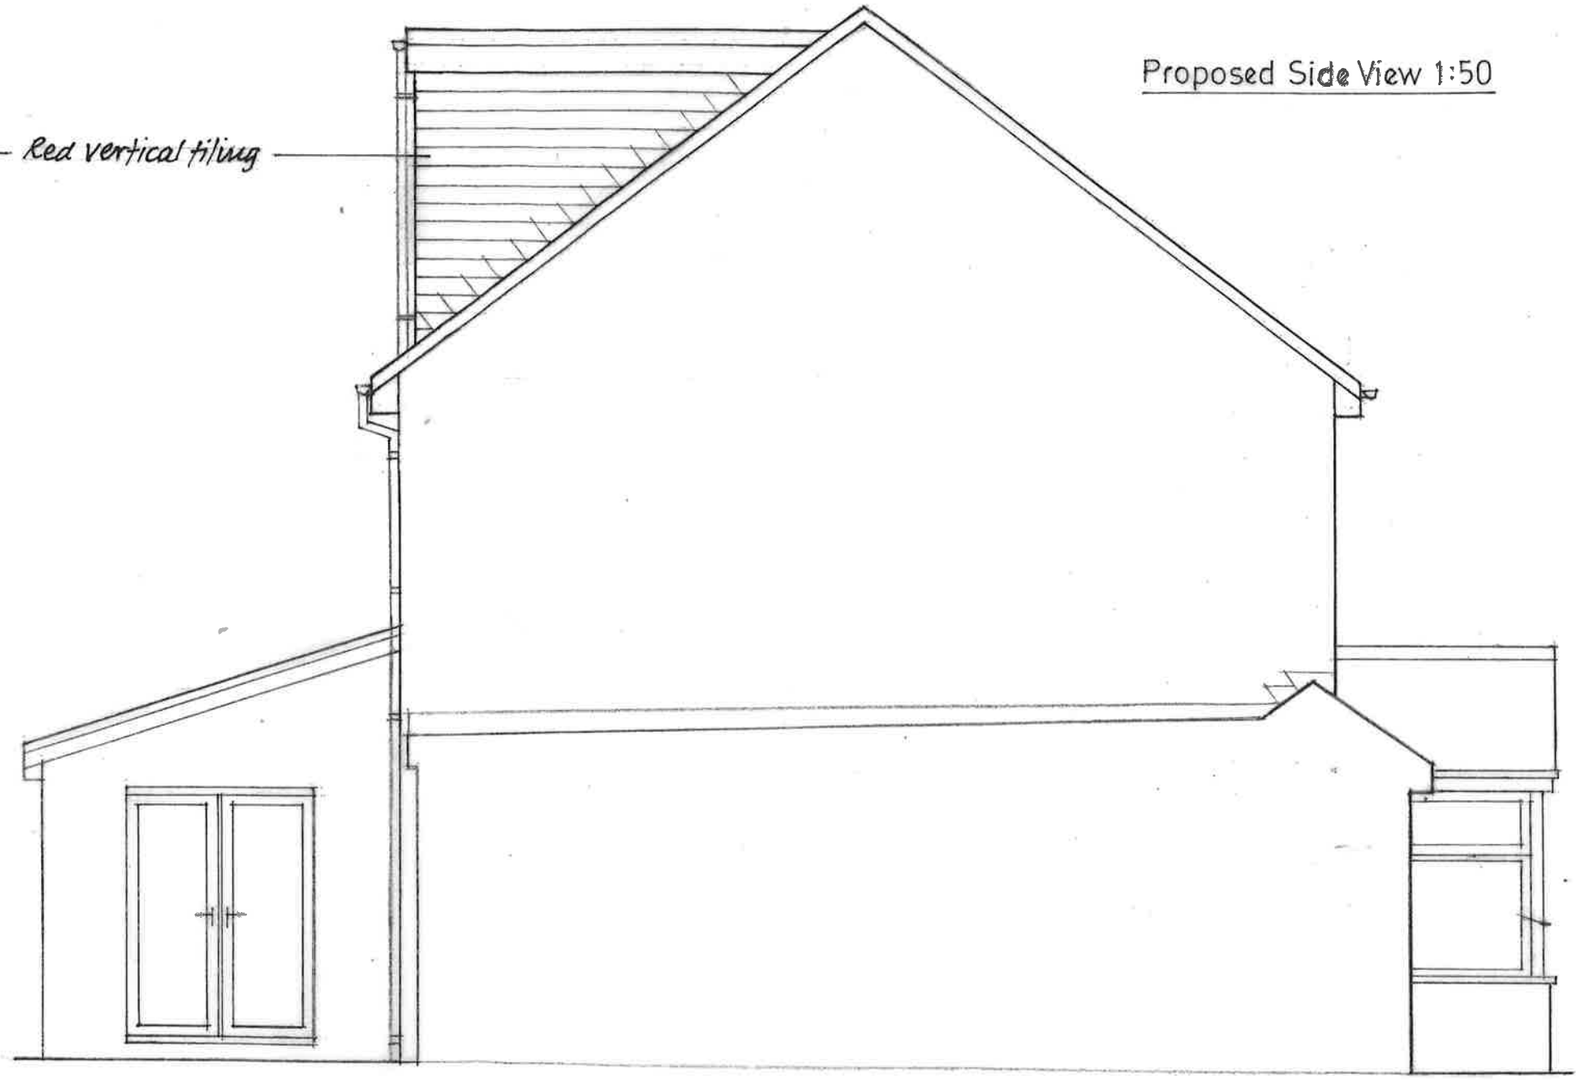

Proposed Side View 1:50