
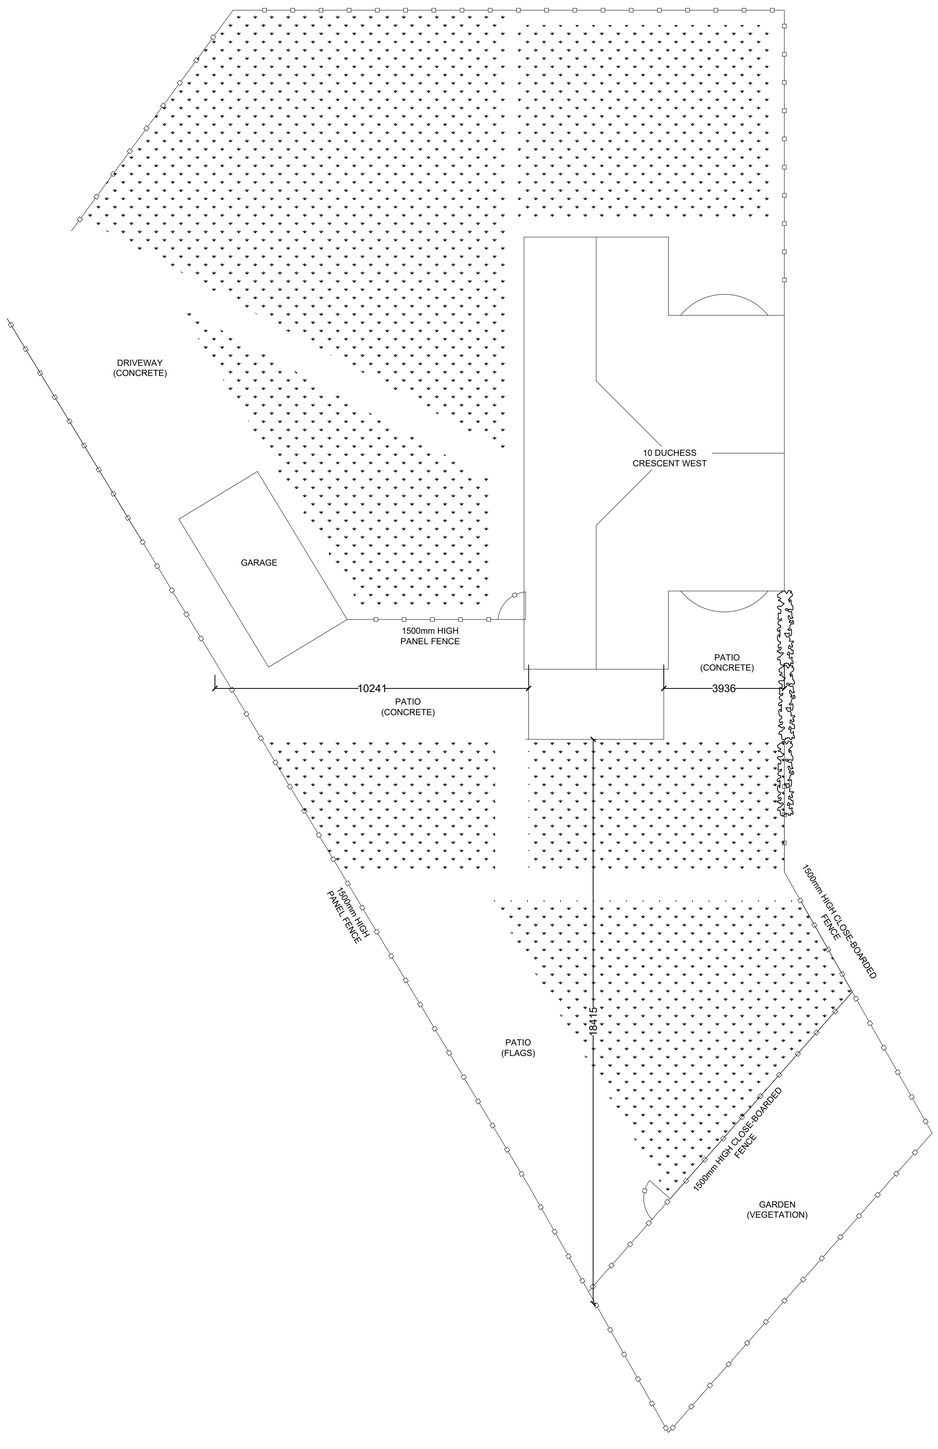


EXISTING SITE PLAN

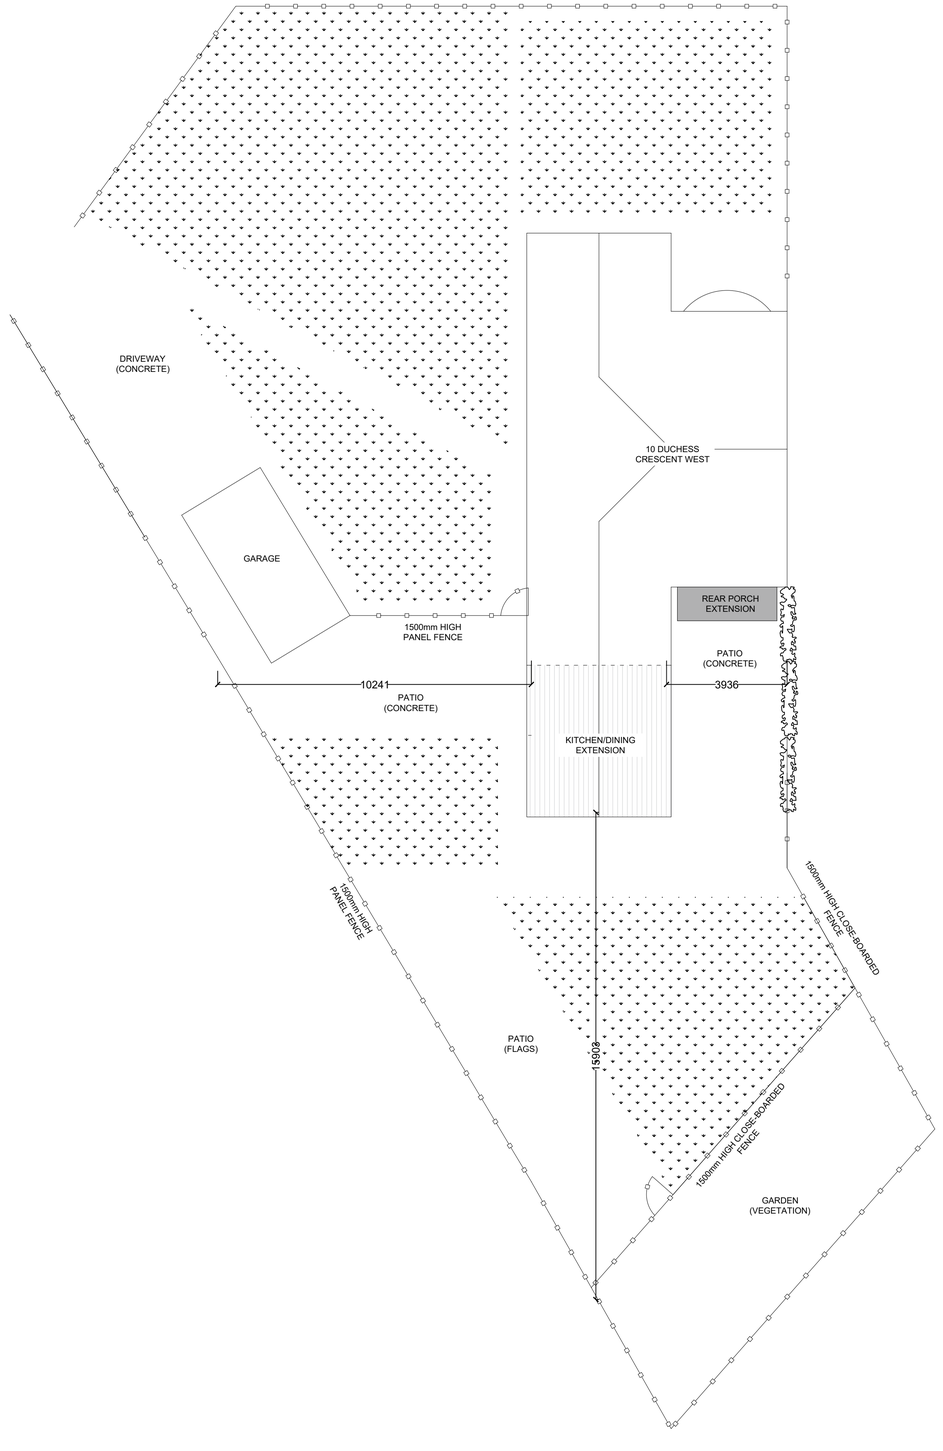


PROPOSED SITE PLAN

N O T E S :

DO NOT SCALE FROM THIS DRAWING. ONLY FIGURED DIMENSIONS ARE TO BE TAKEN FROM THE DRAWING.

The Contractor must verify all dimensions on site before commencing any work or shop drawings.

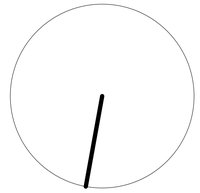

NORTH

PLANNING
20.02.2024 Issued by:MTP
- FIRST ISSUE FOR PLANNING SUBMISSION

C L I E N T :

MRS A LYDON

J O B T I T L E :

10 DUCHESS AVENUE WEST
JARROW

D W G T I T L E :

EXISTING & PROPOSED SITE PLAN

S C A L E @ A 1 :

1:100

D A T E :

FEBRUARY 2024

D R A W I N G N U M B E R :

A-03