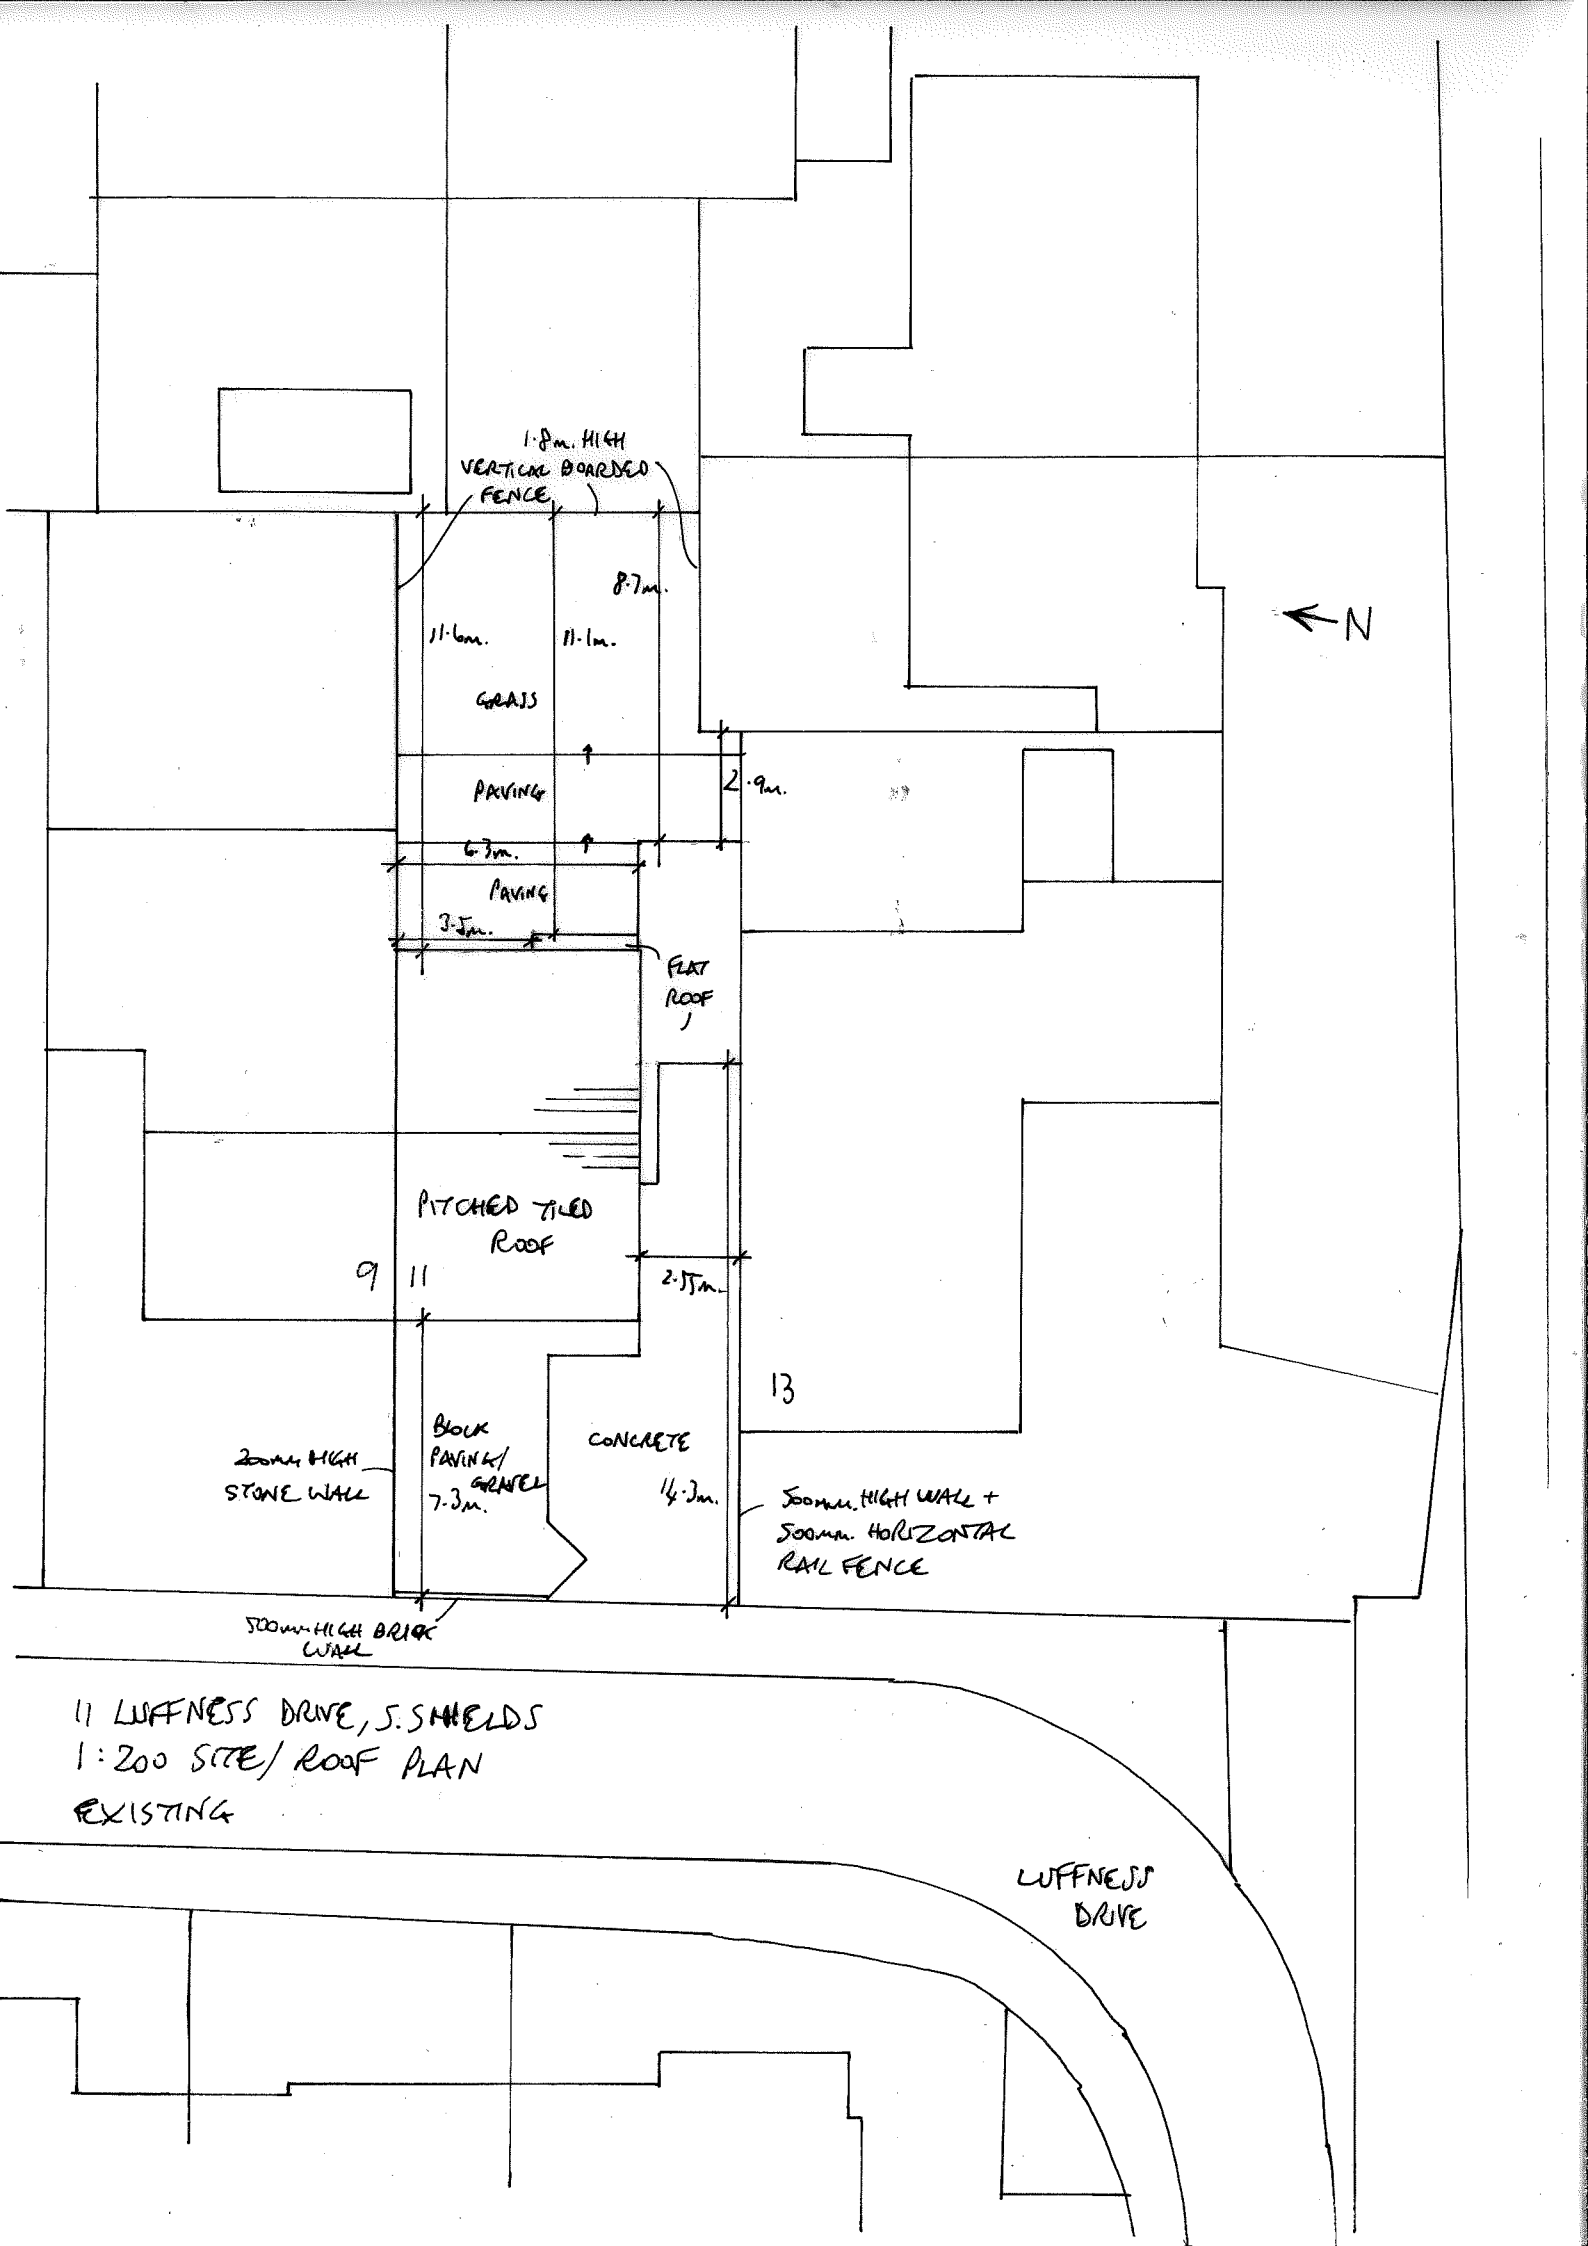


11 LUFFNESS DRIVE, S. SHIELDS
1:200 SITE/ ROOF PLAN
EXISTING