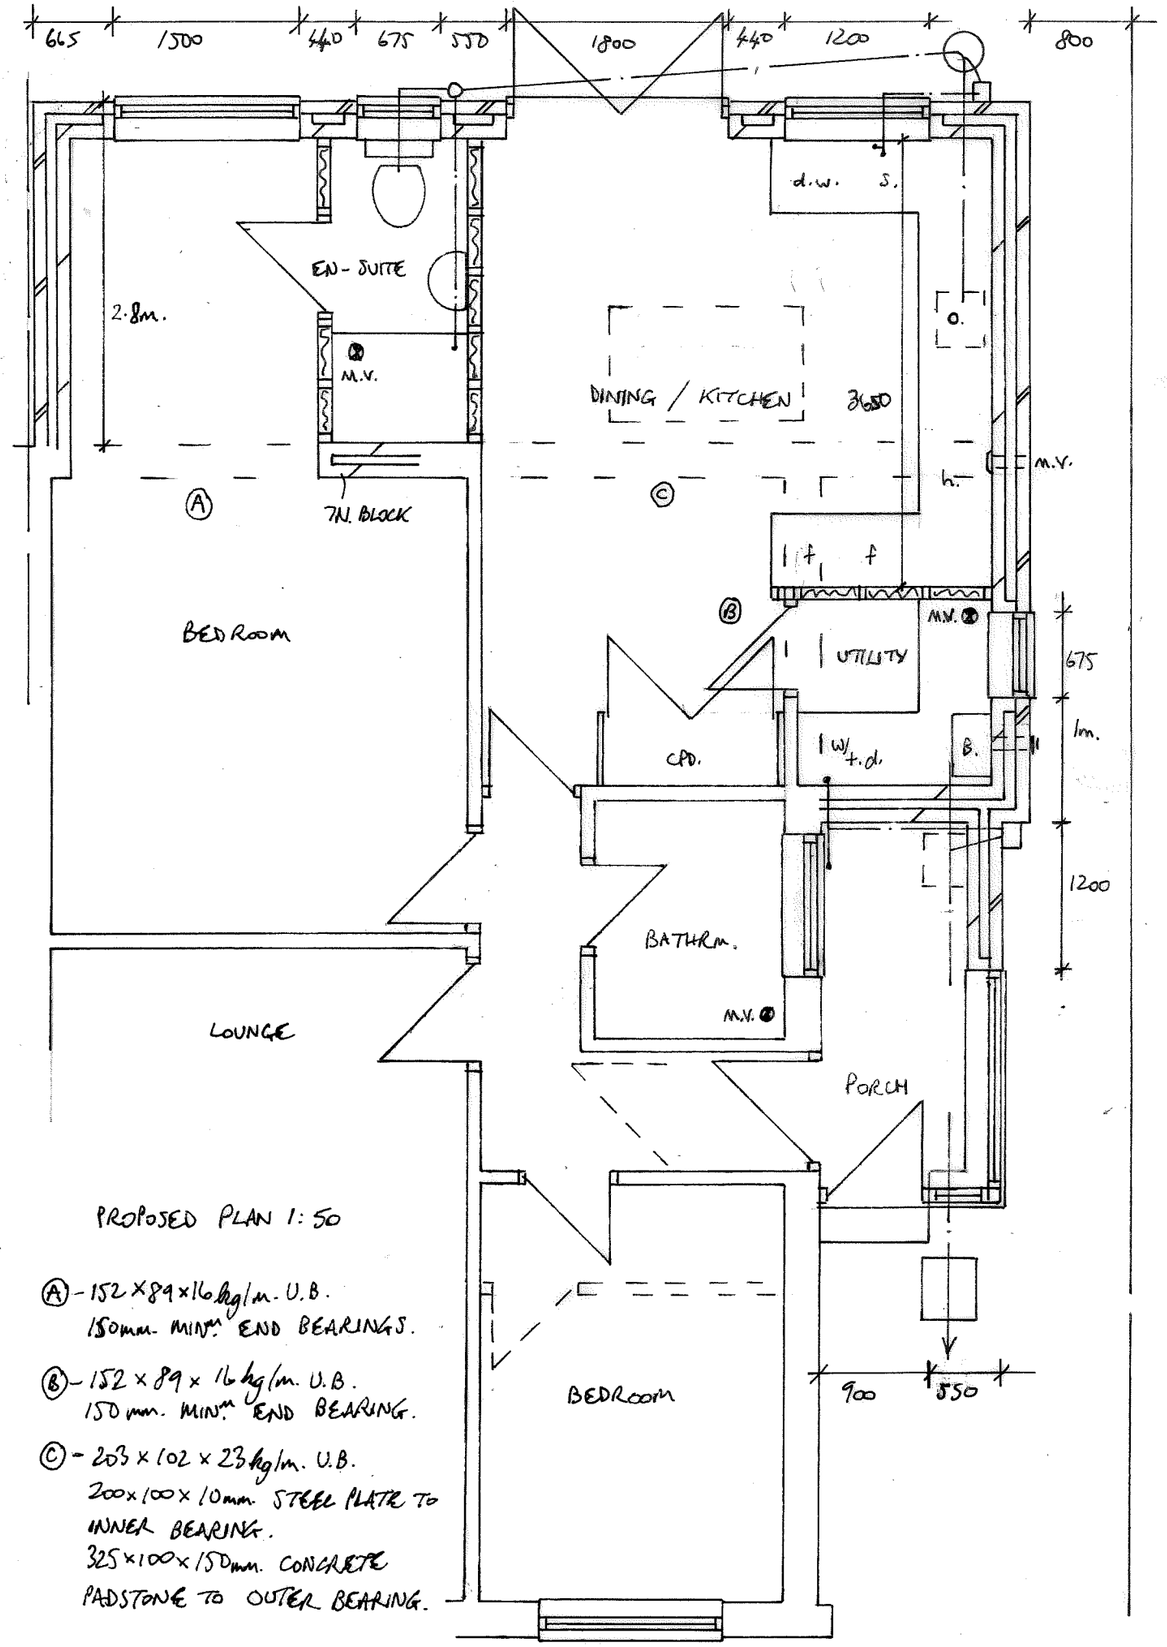



PROPOSED PLAN 1:50

(A) - 152 × 89 × 16 kg/m. U.B.
150mm. MIN.m END BEARINGS.

(B) - 152 × 89 × 16 kg/m. U.B.
150 mm. MIN.m END BEARING.

(C) - 253 × 102 × 28 kg/m. U.B.
200 × 100 × 10mm. STEEL PLATE TO INNER BEARING.
325 × 100 × 150mm. CONCRETE PADSTONE TO OUTER BEARING.


PROPOSED REAR 1:50

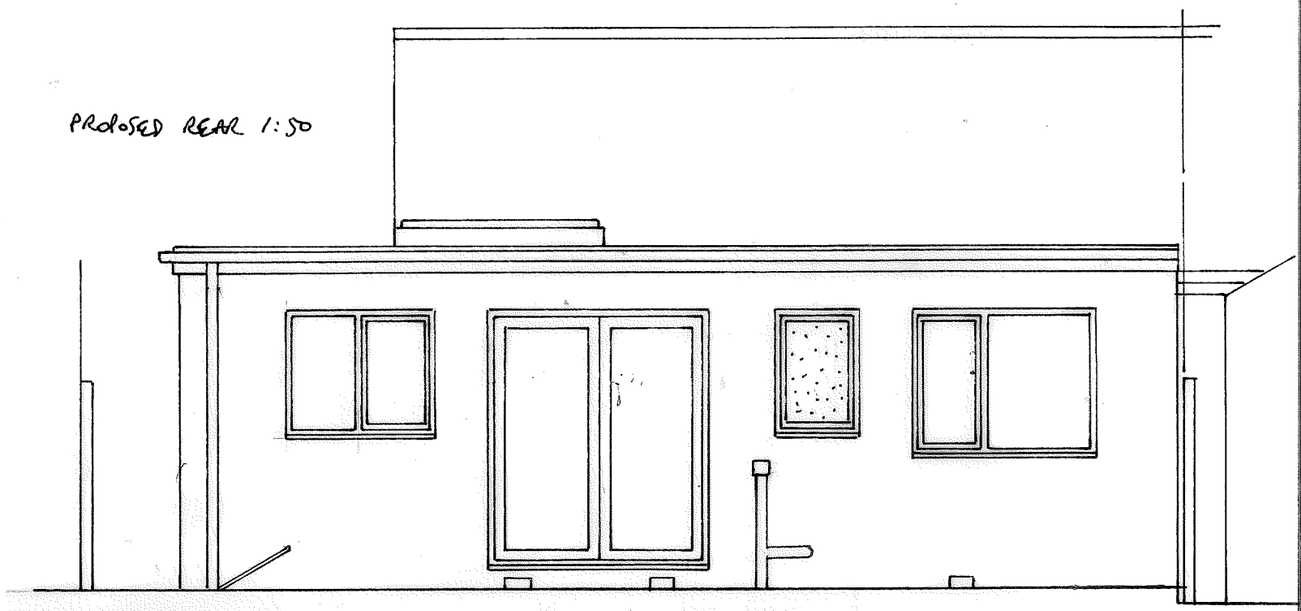

DARK GREY FIBREGLASS ROOF FINISH. WHITE UPVC RW GOODS/FASCIAS/FRAMES, FACING BRICK, ETC. TO MATCH EXISTING AS CLOSELY AS POSSIBLE.

PROPOSED EXTENSION TO 11 LUFFNESS DRIVE, S. SHIELDS
FOR S. REDPATH

DRG NO 1

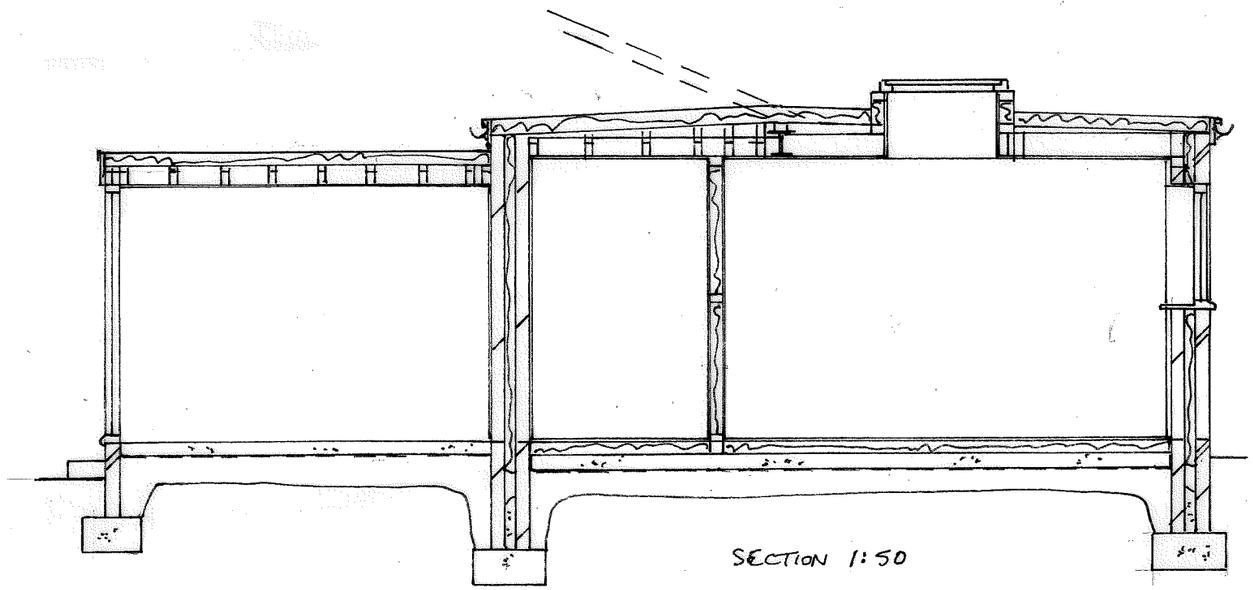

SECTION 1:50