


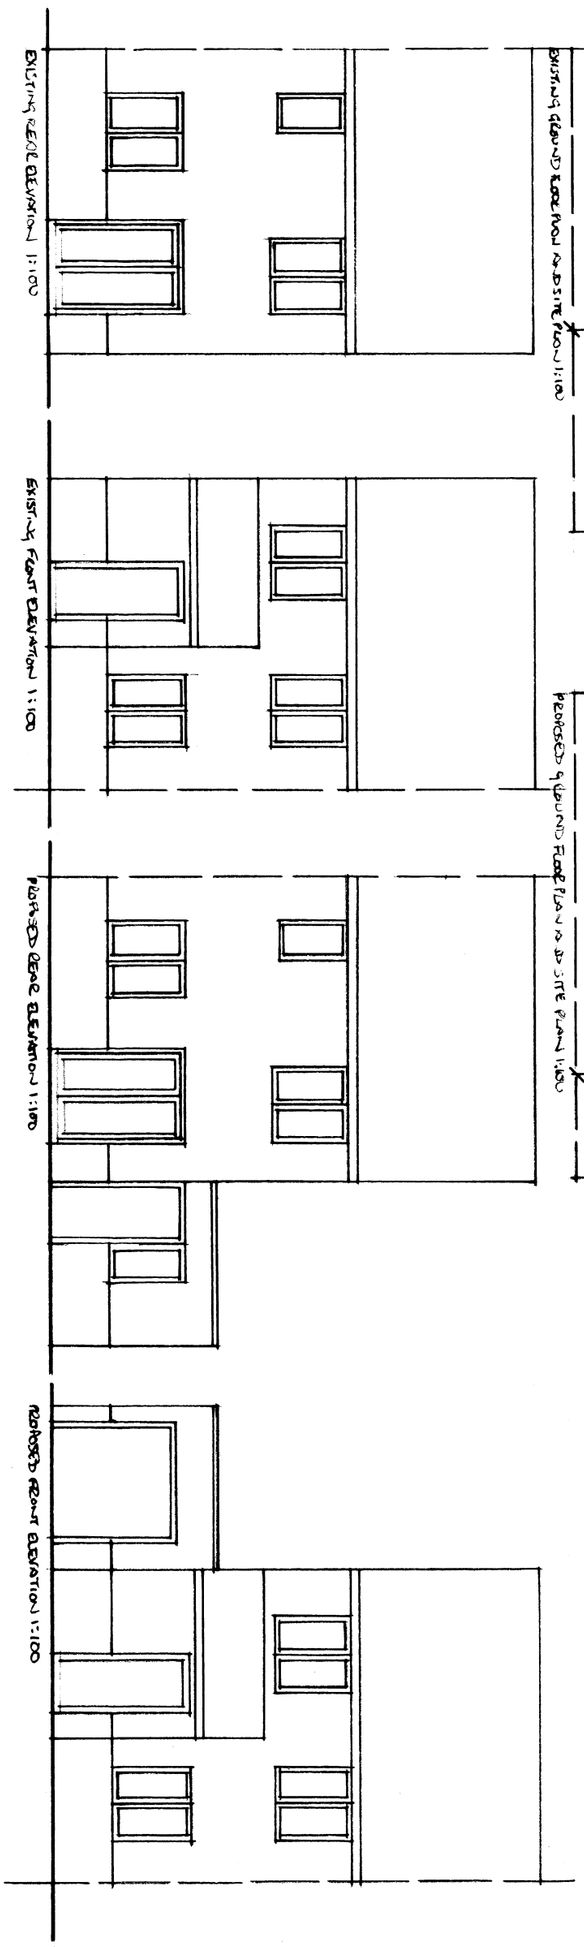


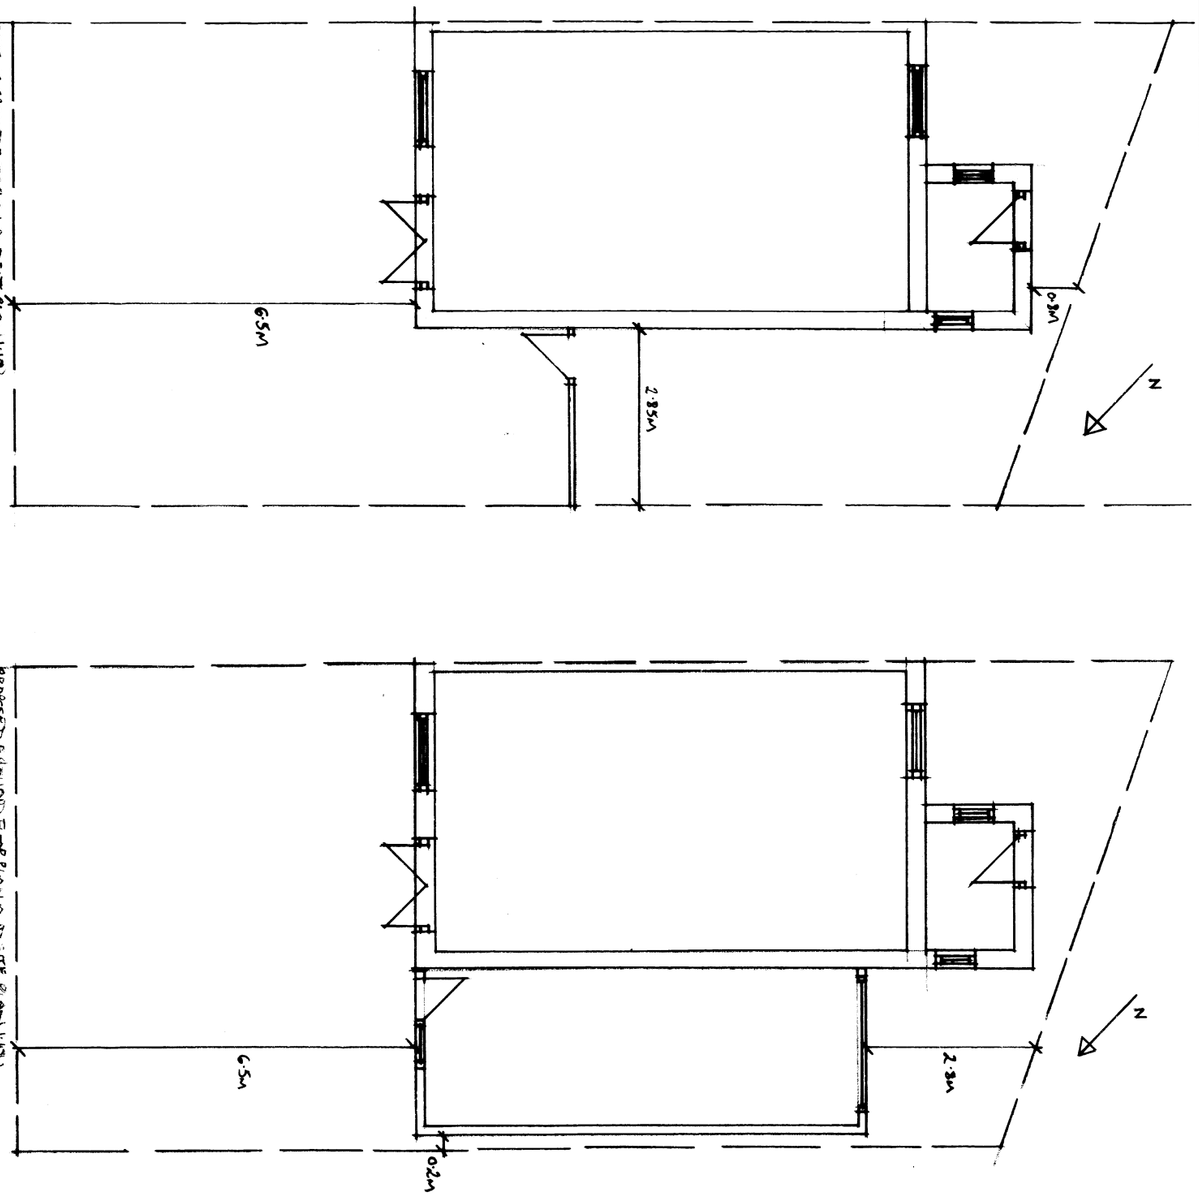

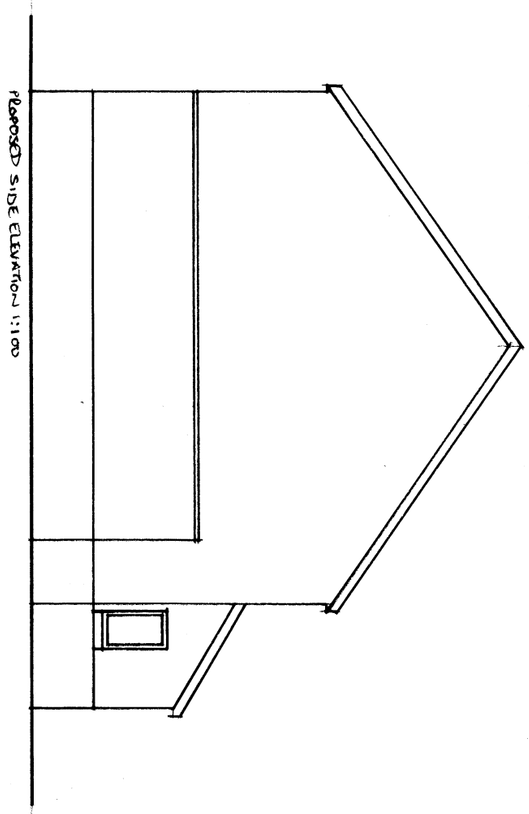

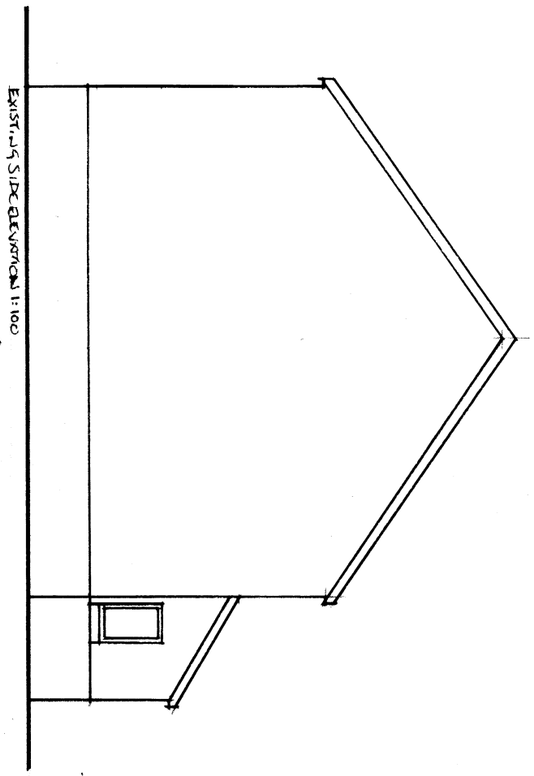

Job No 24/02

Drawing No 01 Rev

Job Name 12 OSWOLD CLOSE, BOLDON COLLIERY

Drawing EXISTING AND PROPOSED PLANS AND ELEVATIONS

Scale (Do not scale drwg.) 1:100 @ A3 Date FEBRUARY 2024

L Rollins Design, 4 North Drive, Cleadon Village,
Tyne and Wear, SR6 7SN
T: 0191 537 3408 M: 0754 658 0114
Lynsey@lrollinsdesign.co.uk
lrollinsdesign.co.uk

lrollinsdesign