
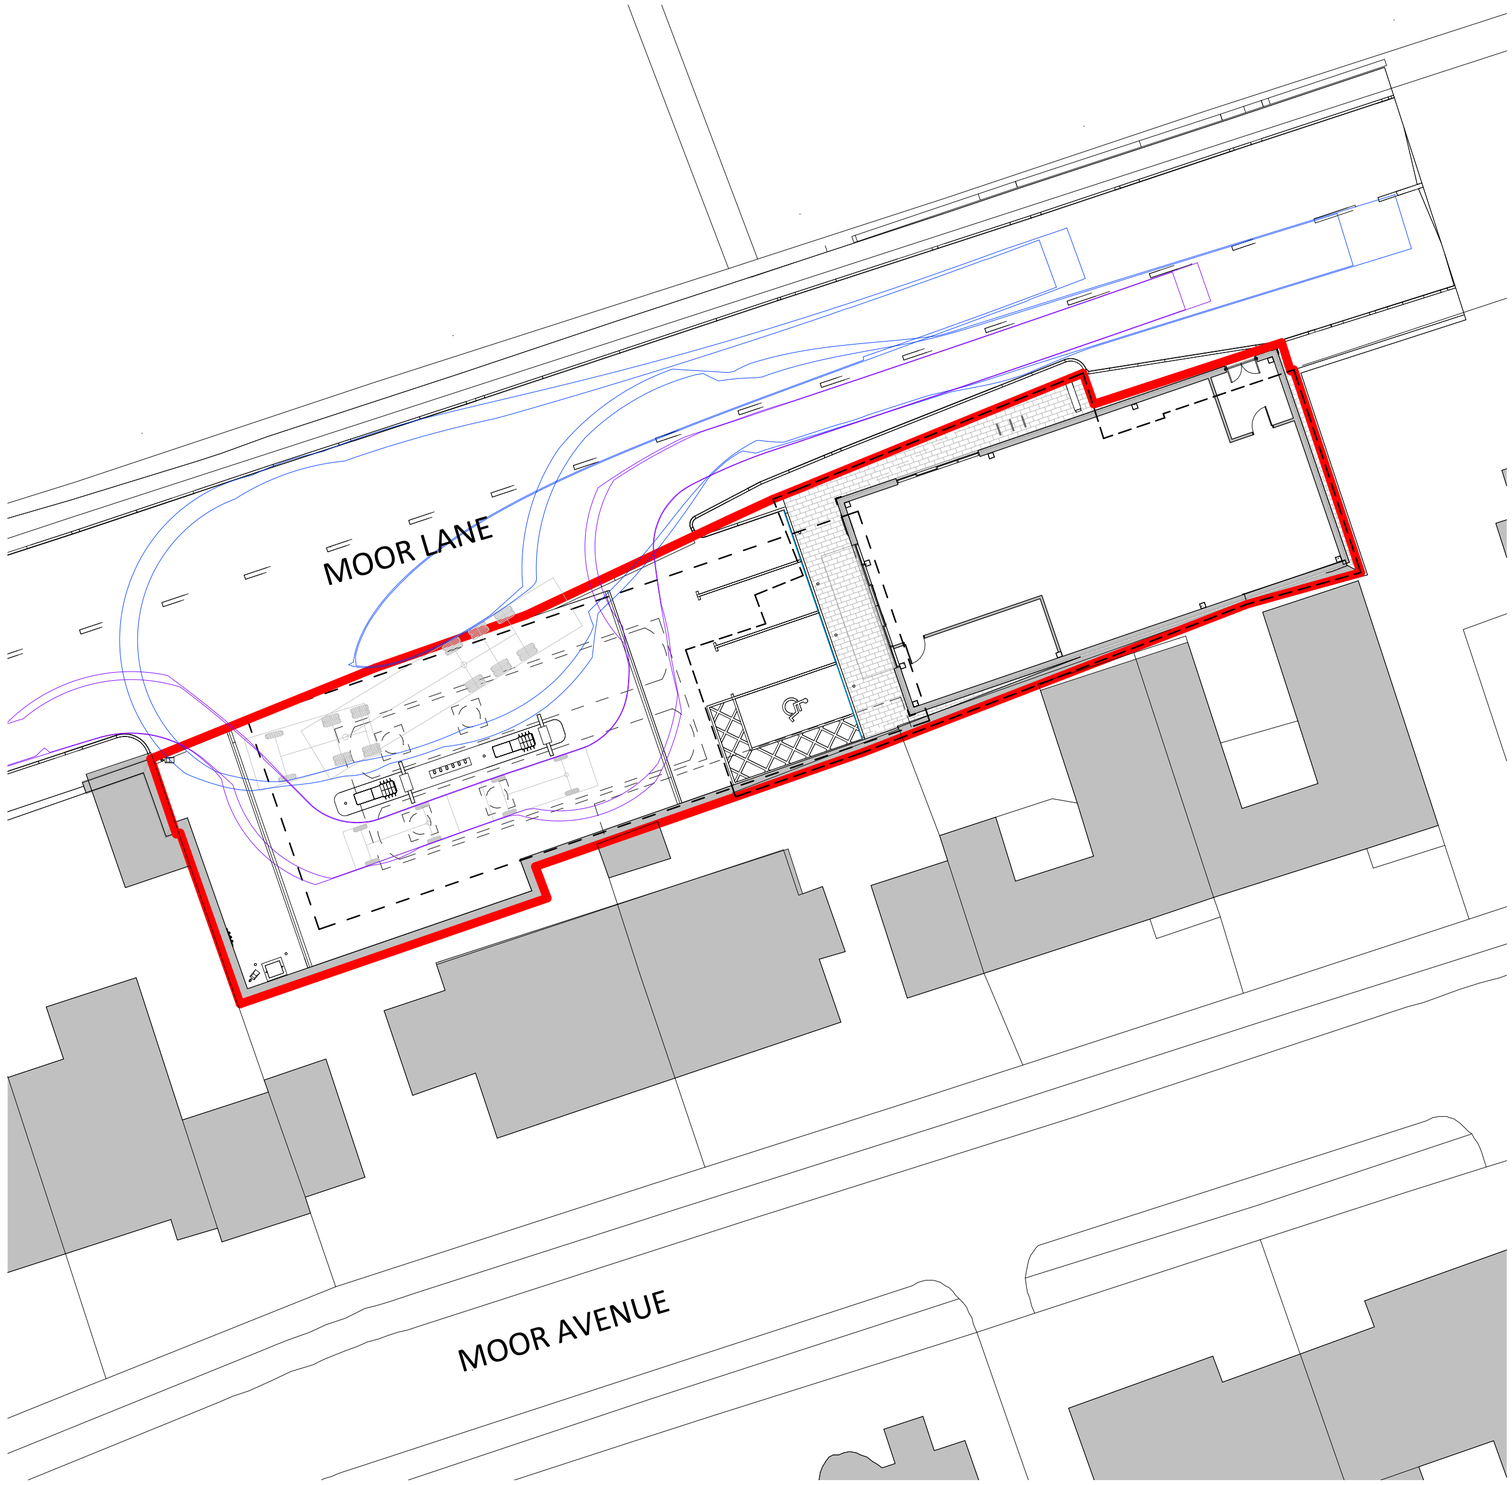


GENERAL NOTES


1. This plan has been prepared for the submission of planning approval only.
2. Any advertisement shown is subject to a seperate application.

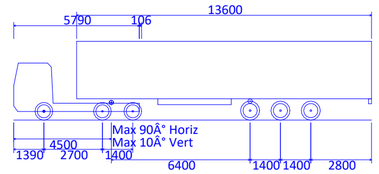

Max Legal Articulated Vehicle (16.5m)

Overall Length	16500mm
Overall Width	2500mm
Overall Body Height	3632mm
Min Body Ground Clearance	396mm
Max Track Width	2500mm
Lock to Lock Time	6.00 sec
Kerb to Kerb Turning Radius	6870mm

TANKER TRACKING

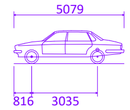

Large Car (2006)

Overall Length	5079mm
Overall Width	1872mm
Overall Body Height	1525mm
Min Body Ground Clearance	310mm
Max Track Width	1831mm
Lock to Lock Time	4.00 sec
Kerb to Kerb Turning Radius	5900mm

CAR VEHICLE TRACKING

B	19.10.23	ATM ADDED AND GLAZING SIZE DECREASED	CS
A	31.08.23	PUMP CANOPY INCREASED AND PEDESTRIAN CANOPY REMOVED	CS

PLANNING

PROJECT
MOOR LANE GARAGE
MOOR LANE
SOUTH SHIELDS
NE34 6BZ

TITLE
TRACKING PLAN

CLIENT
SRJ ENERGY

JENNINGS DESIGN
8 Feast Field, Horsforth, Leeds, West Yorkshire, LS18 4TJ
www.jennings-design.com 01274 395422 office@jennings-design.com

Drawn:	Check:	Scale:	Date:
CS	JHJ	1 : 200	JULY 2023

Plan Number:
230860- 06 (B)

0 2.5 m 5.0 m 10.0 m
SCALE: 1:200