




North East Elevation

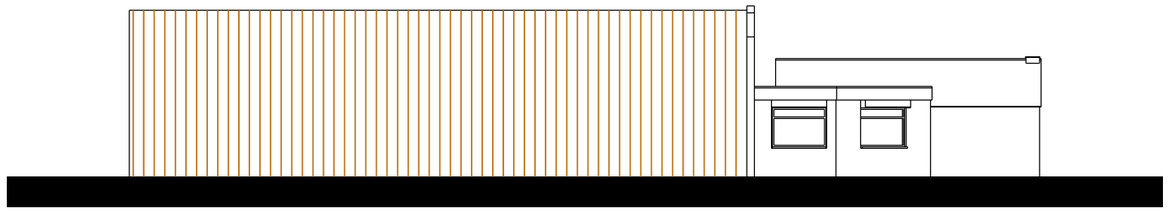

South East Elevation

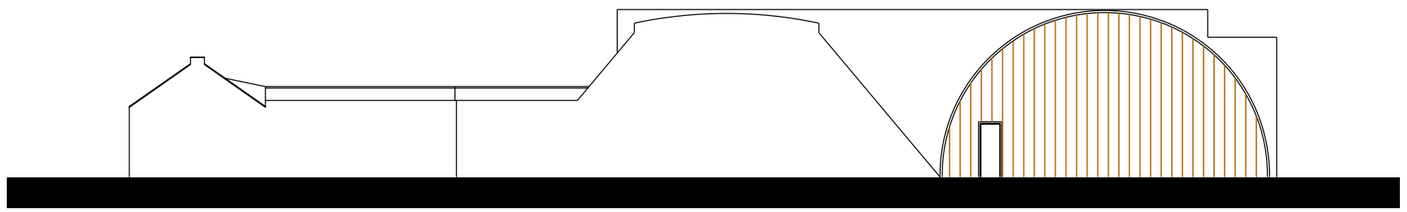

North West Elevation

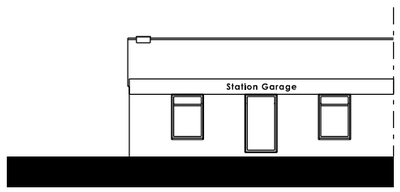

South West Elevation

Existing drawings for planning purposes only.

Proposed areas and dimensions to be measured on site prior to purchasing and applying composite cladding.