

Grey hatched areas: Existing building to be clad with grey composite cladding


Orange hatched areas: Existing metal structure

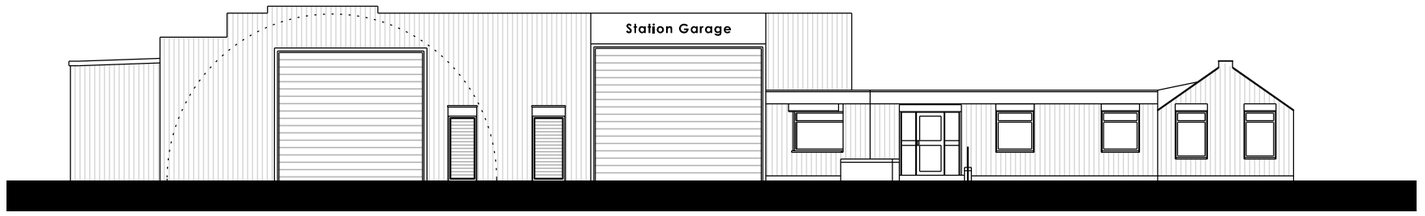

North East Elevation

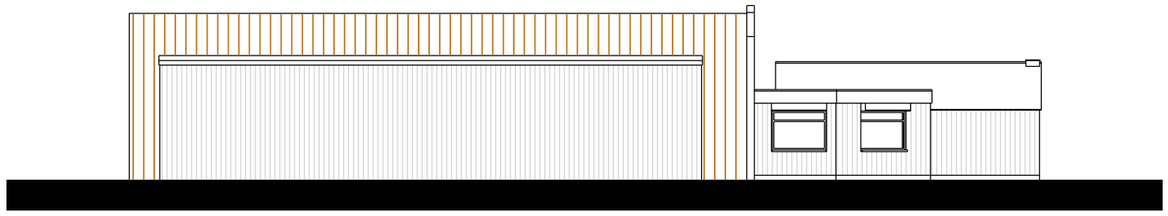

South East Elevation

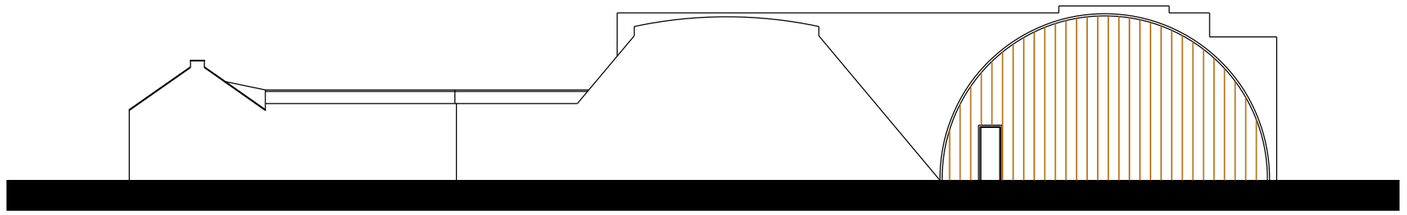

North West Elevation



South West Elevation

Proposed drawings for planning purposes only.

Proposed areas and dimensions to be measured on site prior to purchasing and applying composite cladding.