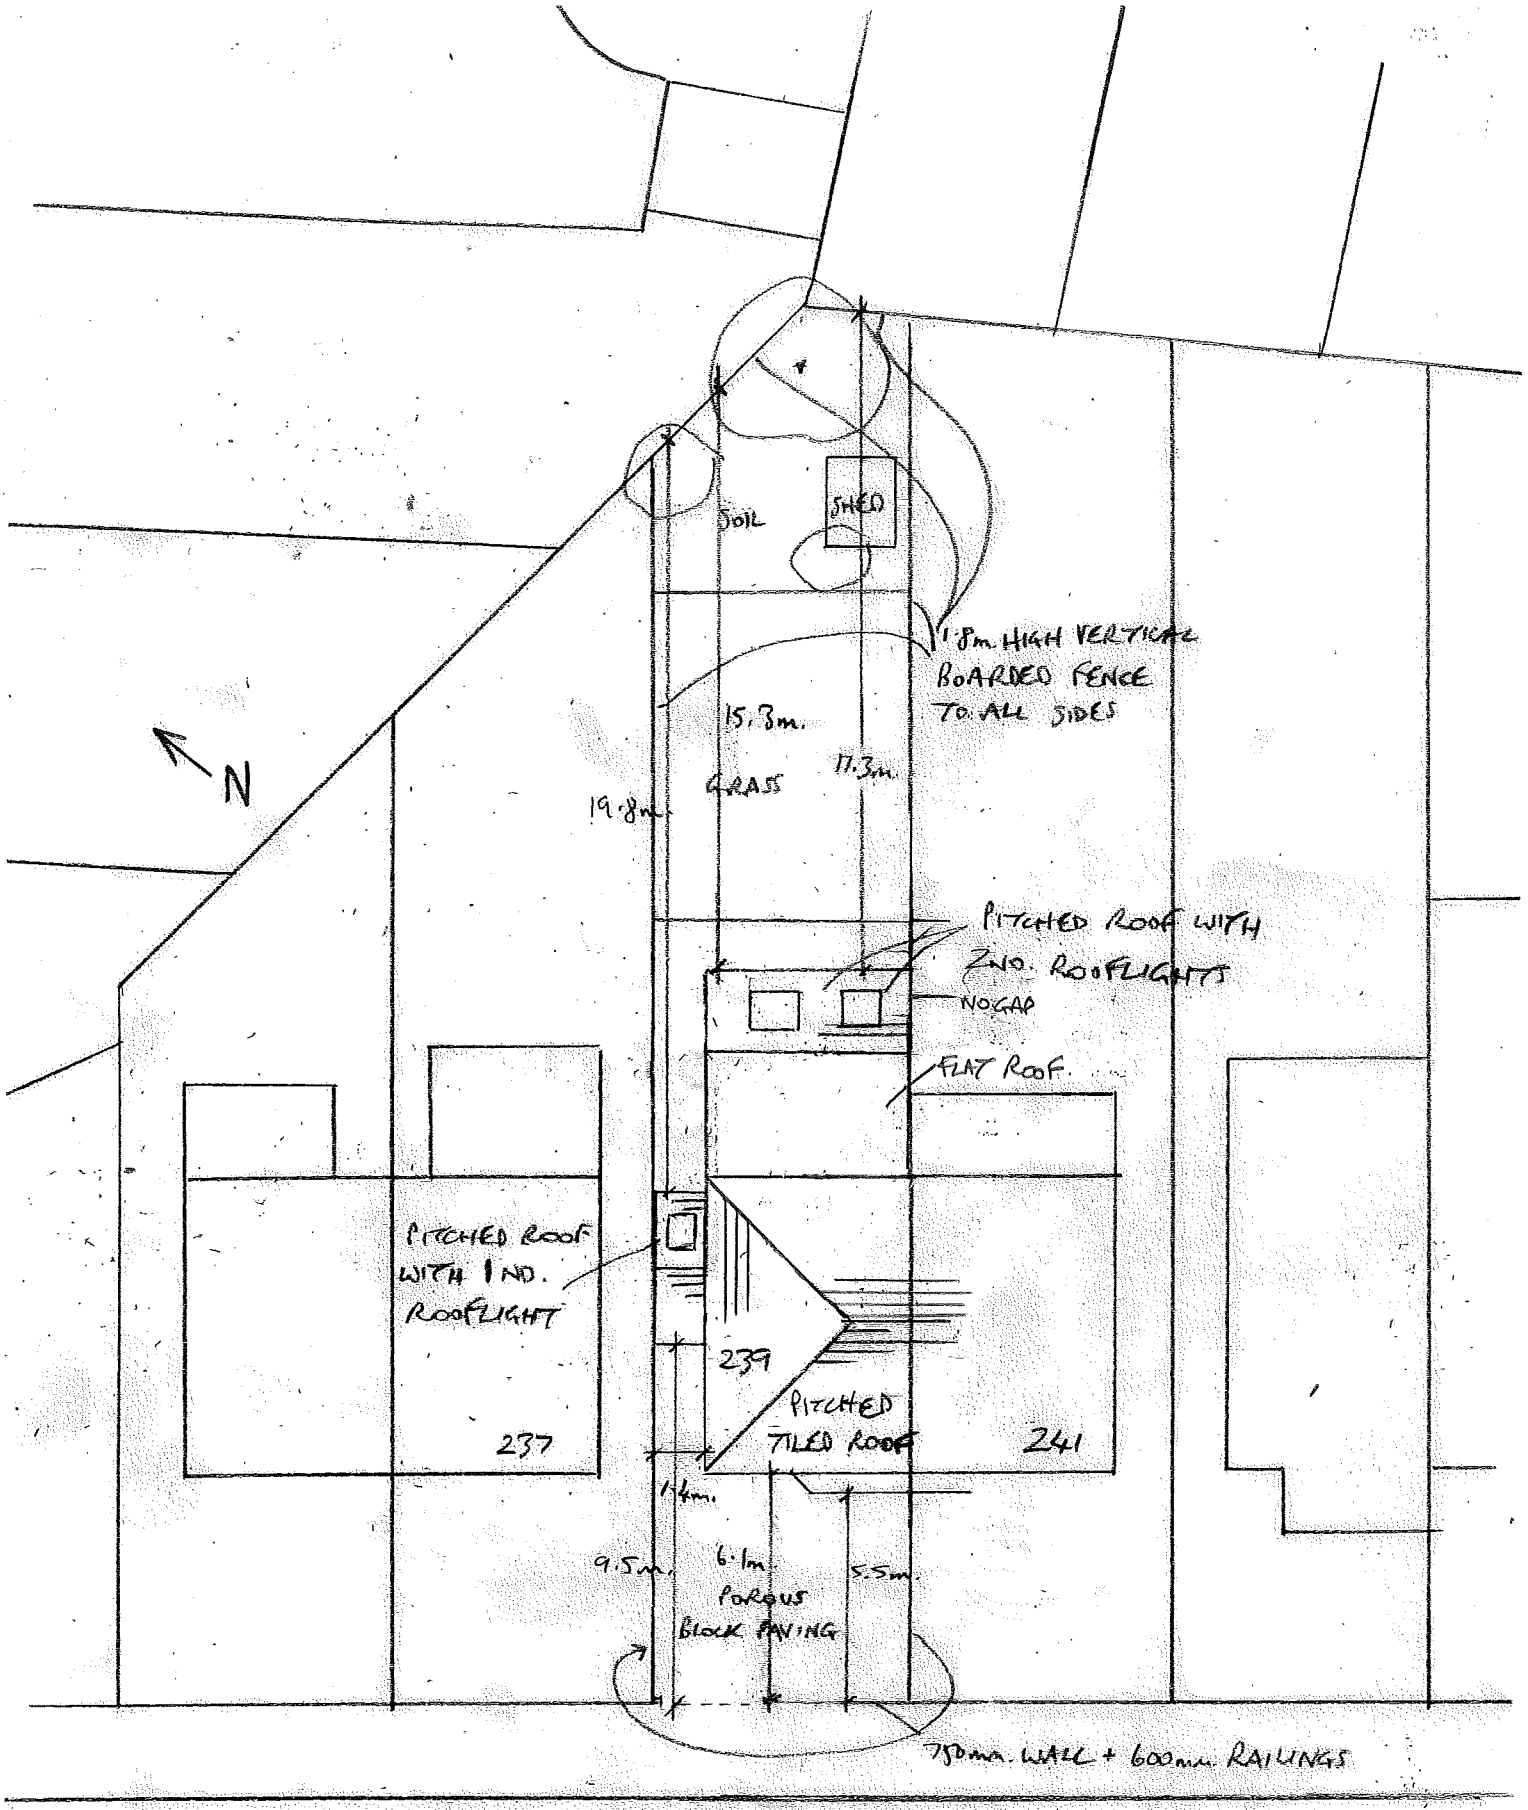


239 MORTIMER ROAD, S. SHIELDS

1:200 SITE/ ROOF PLAN

PROPOSED

MORTIMER ROAD