




Existing Elevation 1
Scale 1:200

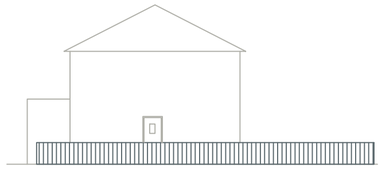


Existing Elevation 2
Scale 1:200

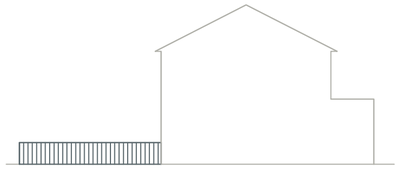


Existing Elevation 3
Scale 1:200

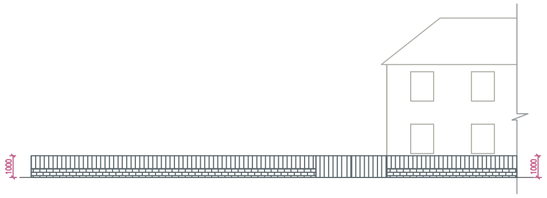


Proposed Elevation 1
Scale 1:200

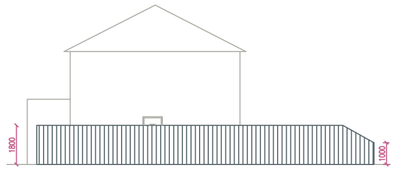

Proposed Elevation 2
Scale 1:200

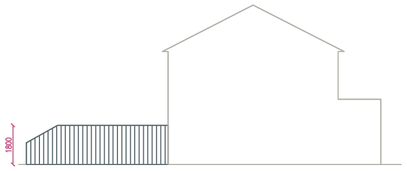

Proposed Elevation 3
Scale 1:200

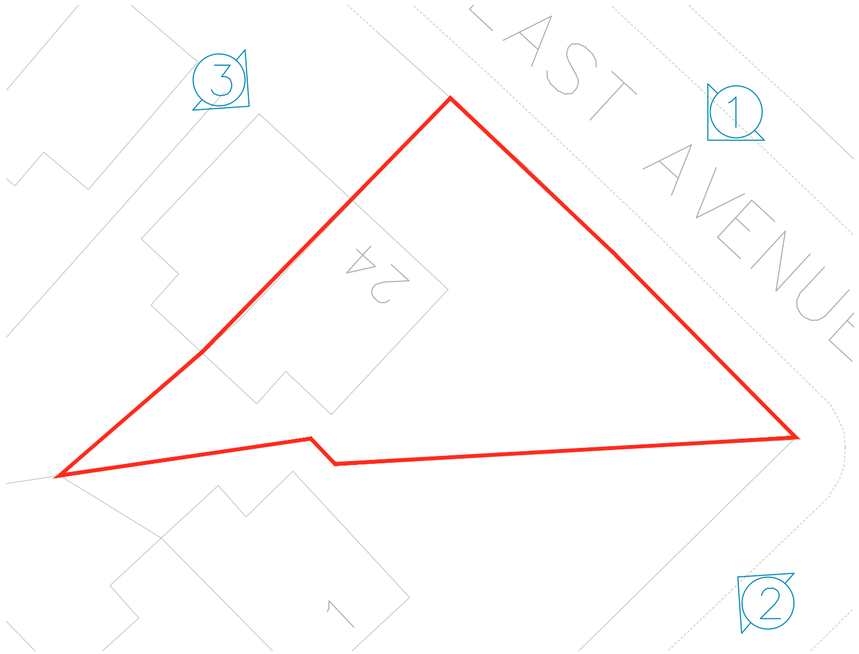

Site Layout
Scale 1:200

Rev	Date	Description	Chkd

South Tyneside Council
Executive Director

Martin Swales - Executive Director
Town Hall & Civic Offices, Westoe Road, South Shields, Tyne & Wear, NE33 2RL
Telephone: (0191) 427 1717 Fax: (0191) 455 7770

Project
Social Care Adaptation
24 East Avenue, South Shields
Proposed timber fence
to front garden

Drawing Title
Existing / Prop Elevations

Drawn by	DC	Date	May 2024
Checked by	XX	Date	--/--/--
Scale	1:200	Size	A2

Project Code	Drawing Number
AD	L(2-) 02