South Tyneside Council


Economic Regeneration

David Cramond - Corporate Director
Gordon House, Gordon Street, South Shields, Tyne & Wear, NE33 4JP
Telephone: (0191) 427 1717 Fax: (0191) 455 7770

Project	Drawing Title
Adult Care Adaptation 24 East Avenue. S/S Front Timber Fence	Location Plan

Project Code	Dwg.No.		
AD	01	Drawn By DC	Date March 2024
		Checked By XX	Date --/--/--
		Scale 1 : 1250	Size A4

Rev	Date	Desc.	Chkd

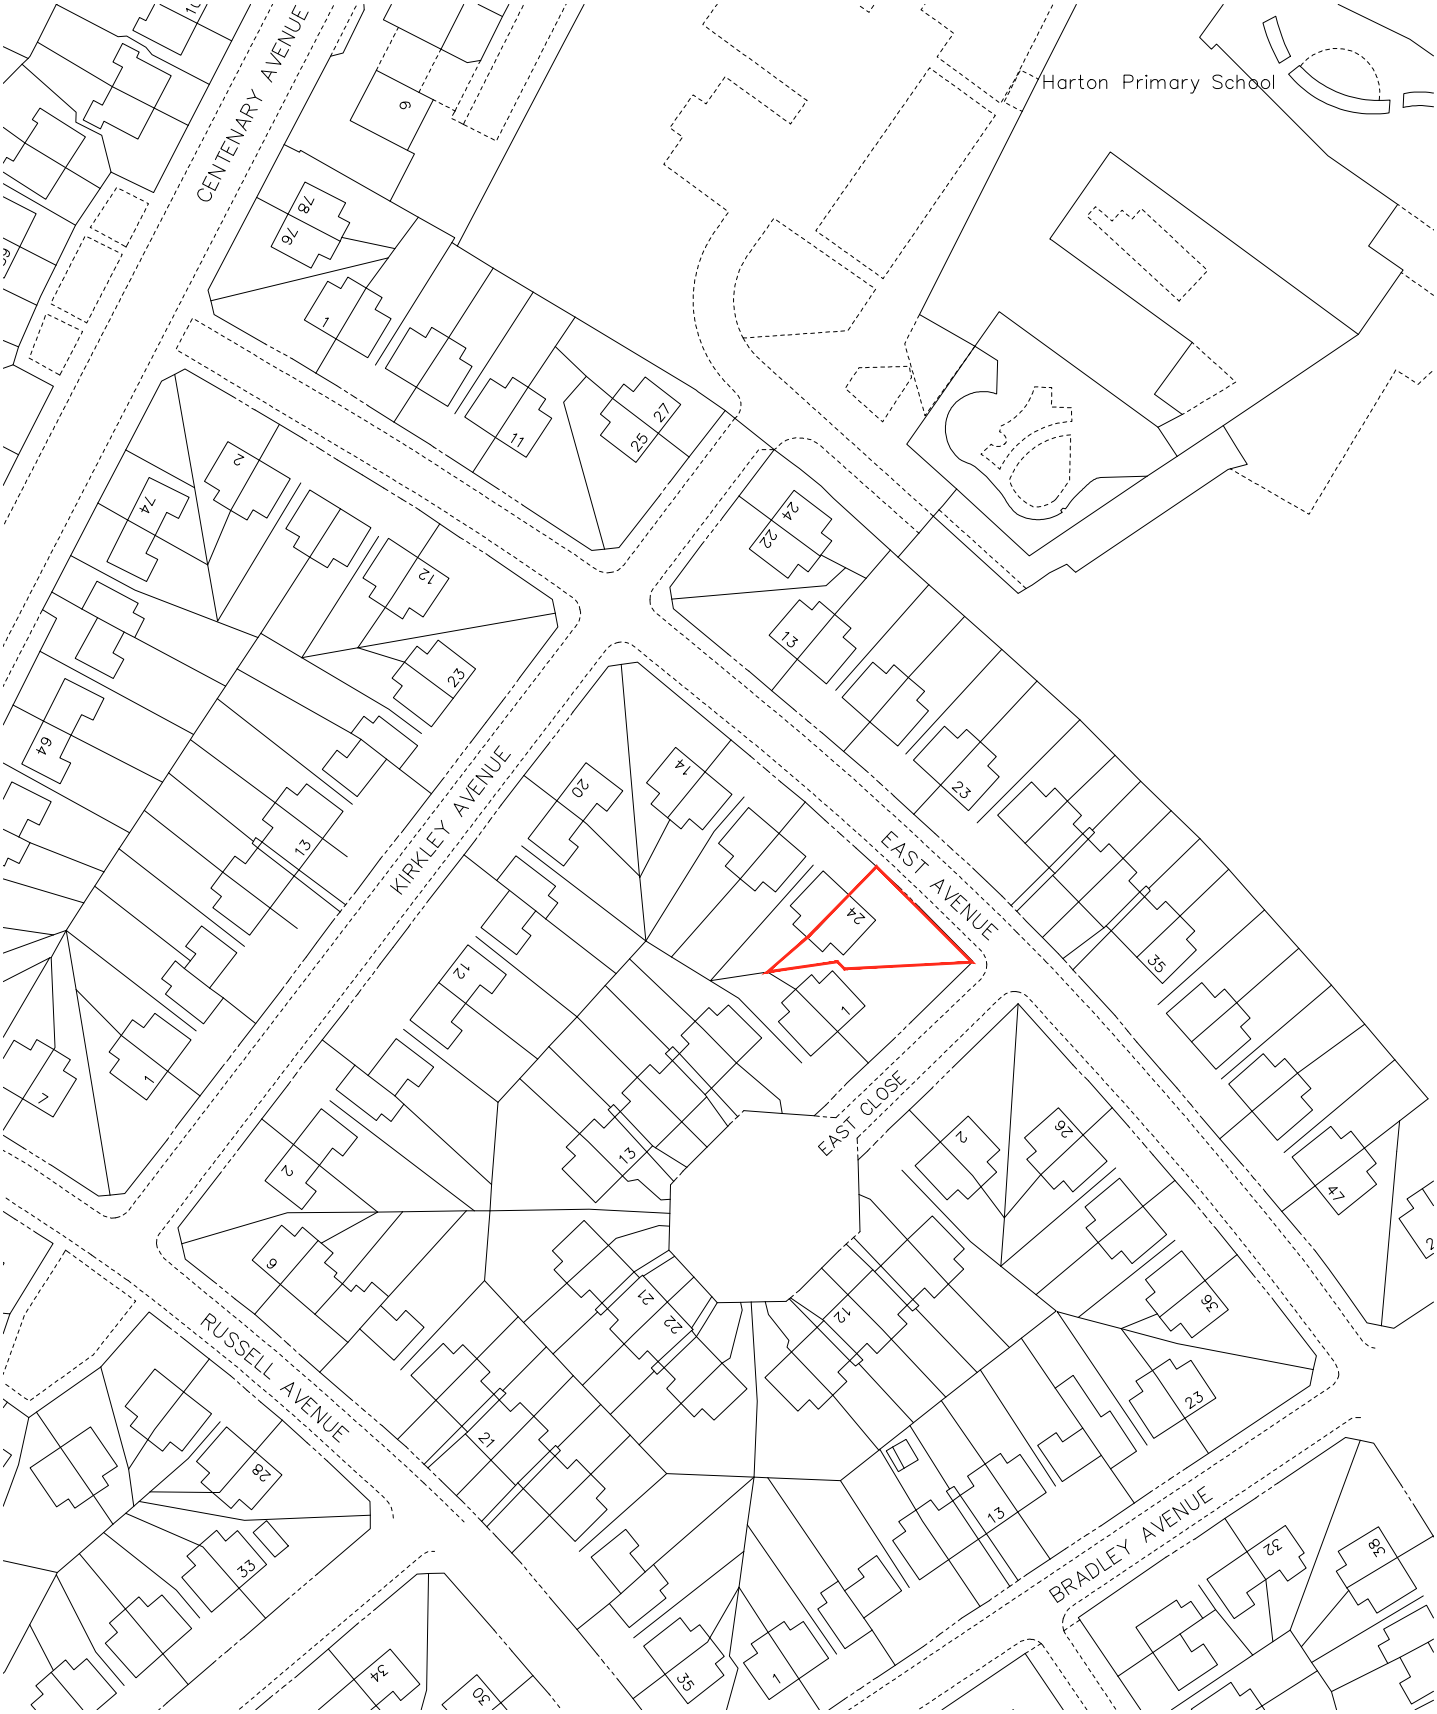

The contractor is responsible for the verification of dimensions on the site. All dimensions are in millimetres.© Copyright all rights reserved South Tyneside Council.