
South Tyneside Council

Business and Resources

David Cramond - Corporate Director
Town Hall & Civic Offices, Westoe Road, South Shields, NE33 2RL
Telephone: (0191) 427 1717

Project	TEMPLE PARK MANAGEMENT RECORDS CENTRE, FORMERLY TEMPLE PARK INFANTS SCHOOL RUBENS AVENUE, SOUTH SHIELDS, TYNE AND WEAR, NE34 8JU
Drawing Title	TEMPLE PARK RECORDS MANAGEMENT CENTRE LOCATION PLAN
Project Code	
Dwg.No.	
Drawn By	PQ
Date	04/04/2024
Checked By	
Date	
Scale 1:	1250
Size	A4
Rev	
Date	
OS Ref	.Sh
Chkd	

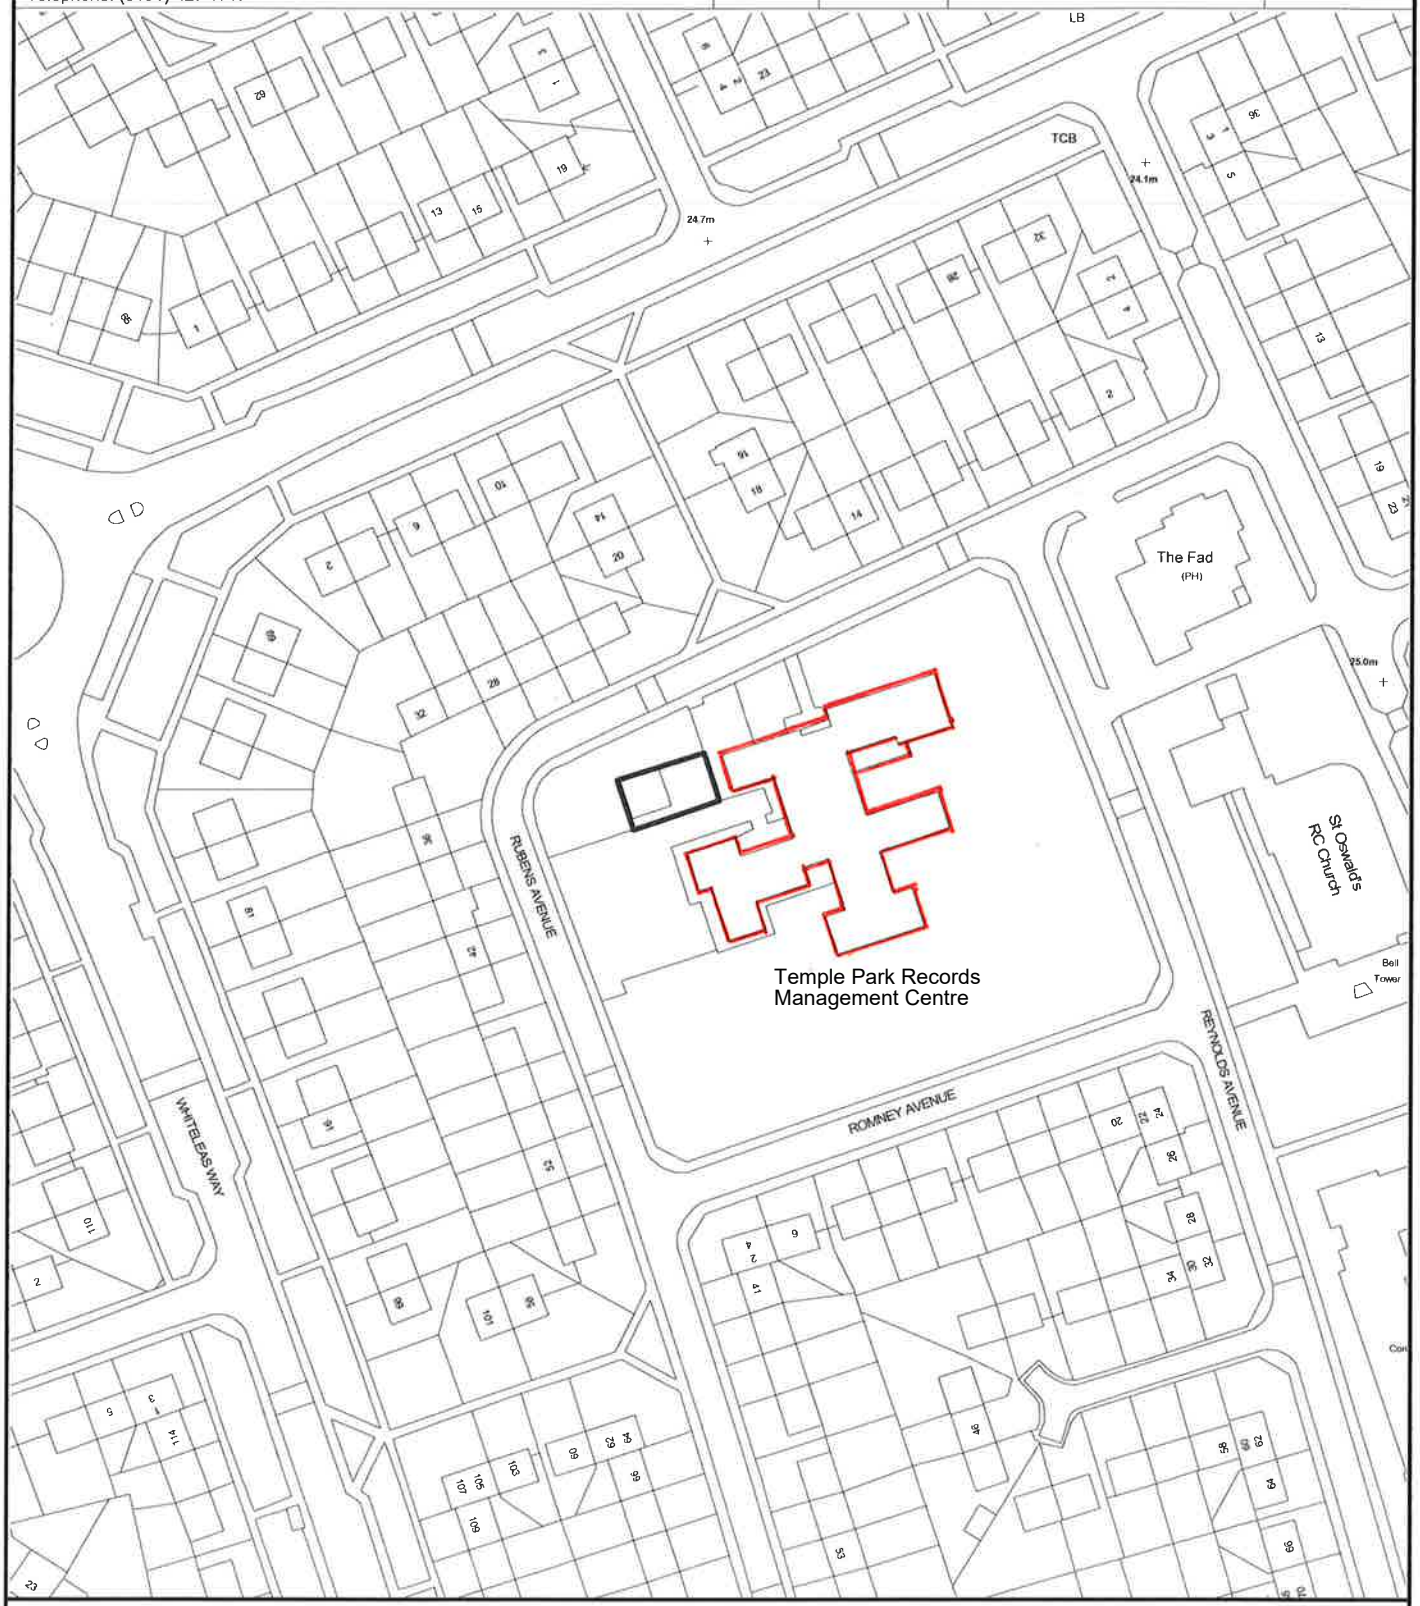

Ordnance Survey data has been reproduced from 1/1250 Ordnance Survey Maps with the permission of the Controller of H.M. Stationery Office. Crown Copyright reserved. Licence No. 100019570