


16 HIGH TREES, S. SHIELDS
1:200 SITE / ROOF PLAN
EXISTING

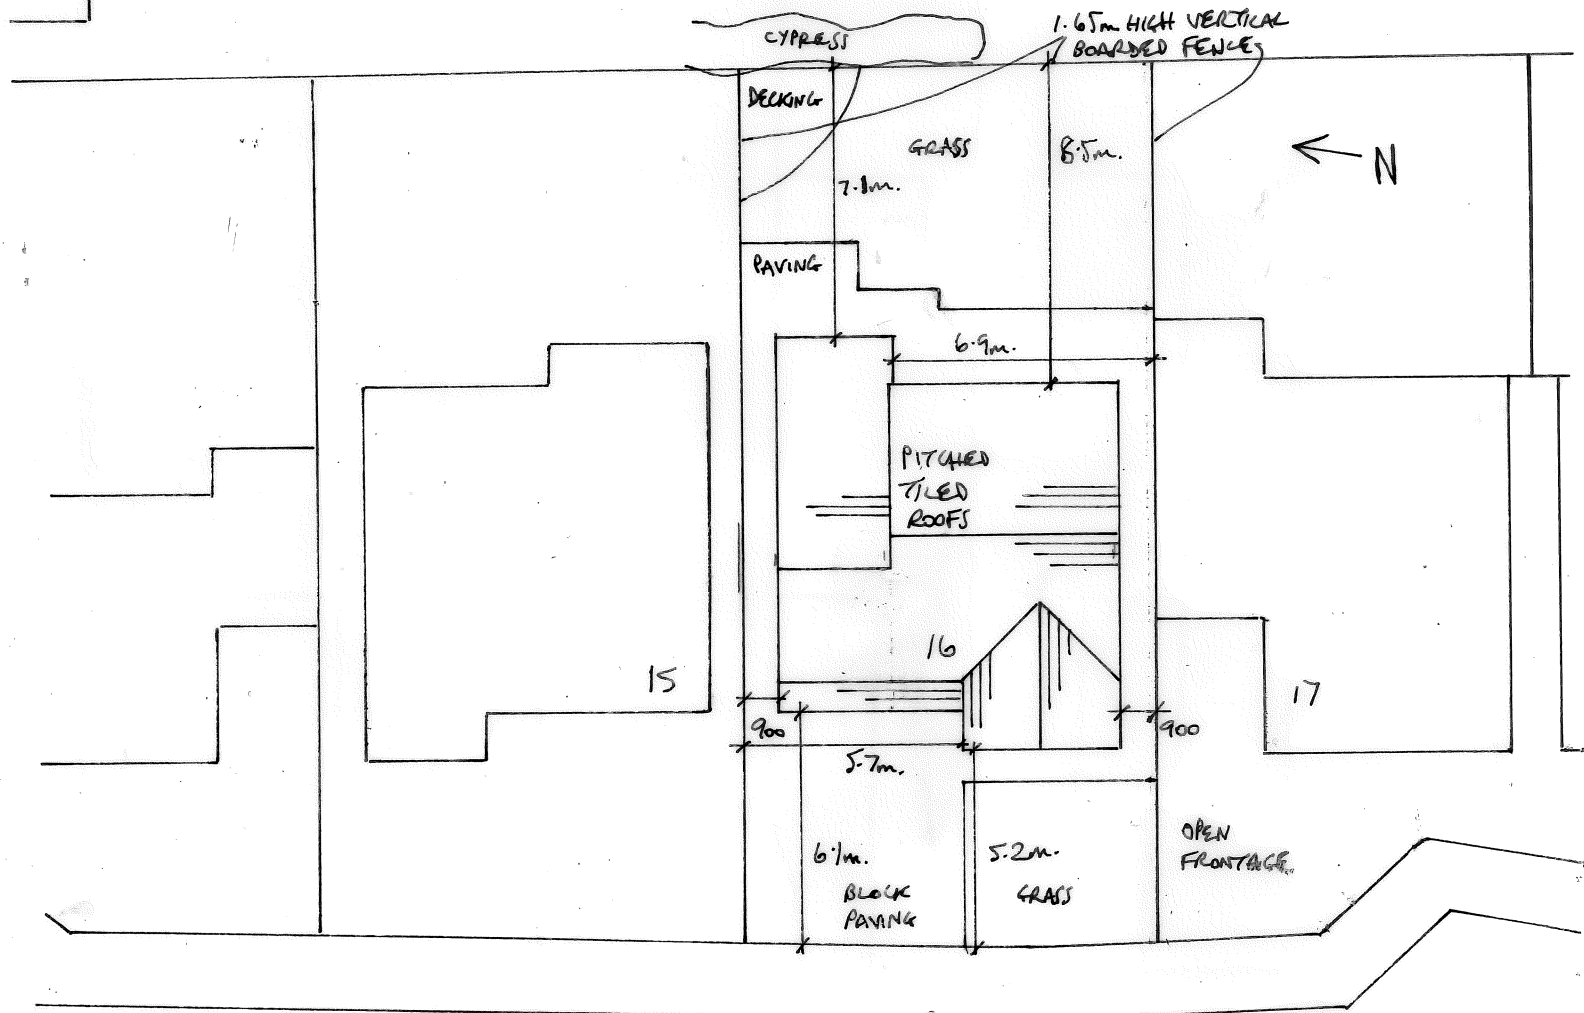

HIGH TREES

