


16 HIGH TREES, S. SHIELDS
1:200 SITE / ROOF PLAN
PROPOSED

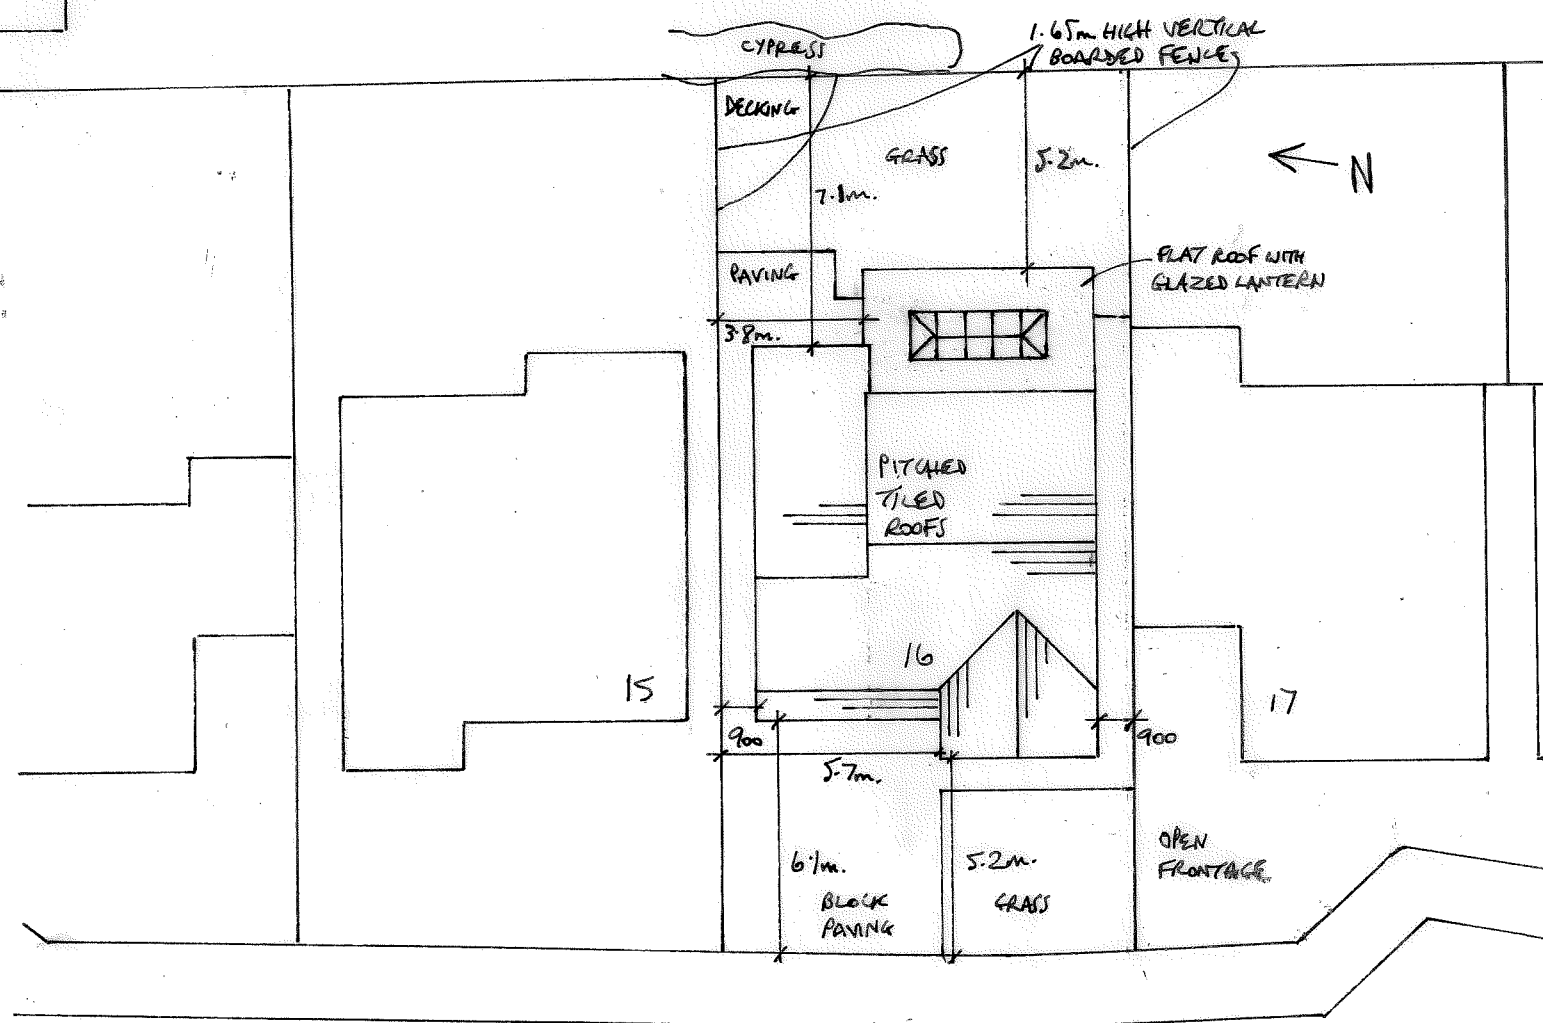

HIGH TREES

