
60 FELTON AVENUE, S. SHIELDS
1:200 SCALE SITE PLAN
PROPOSED

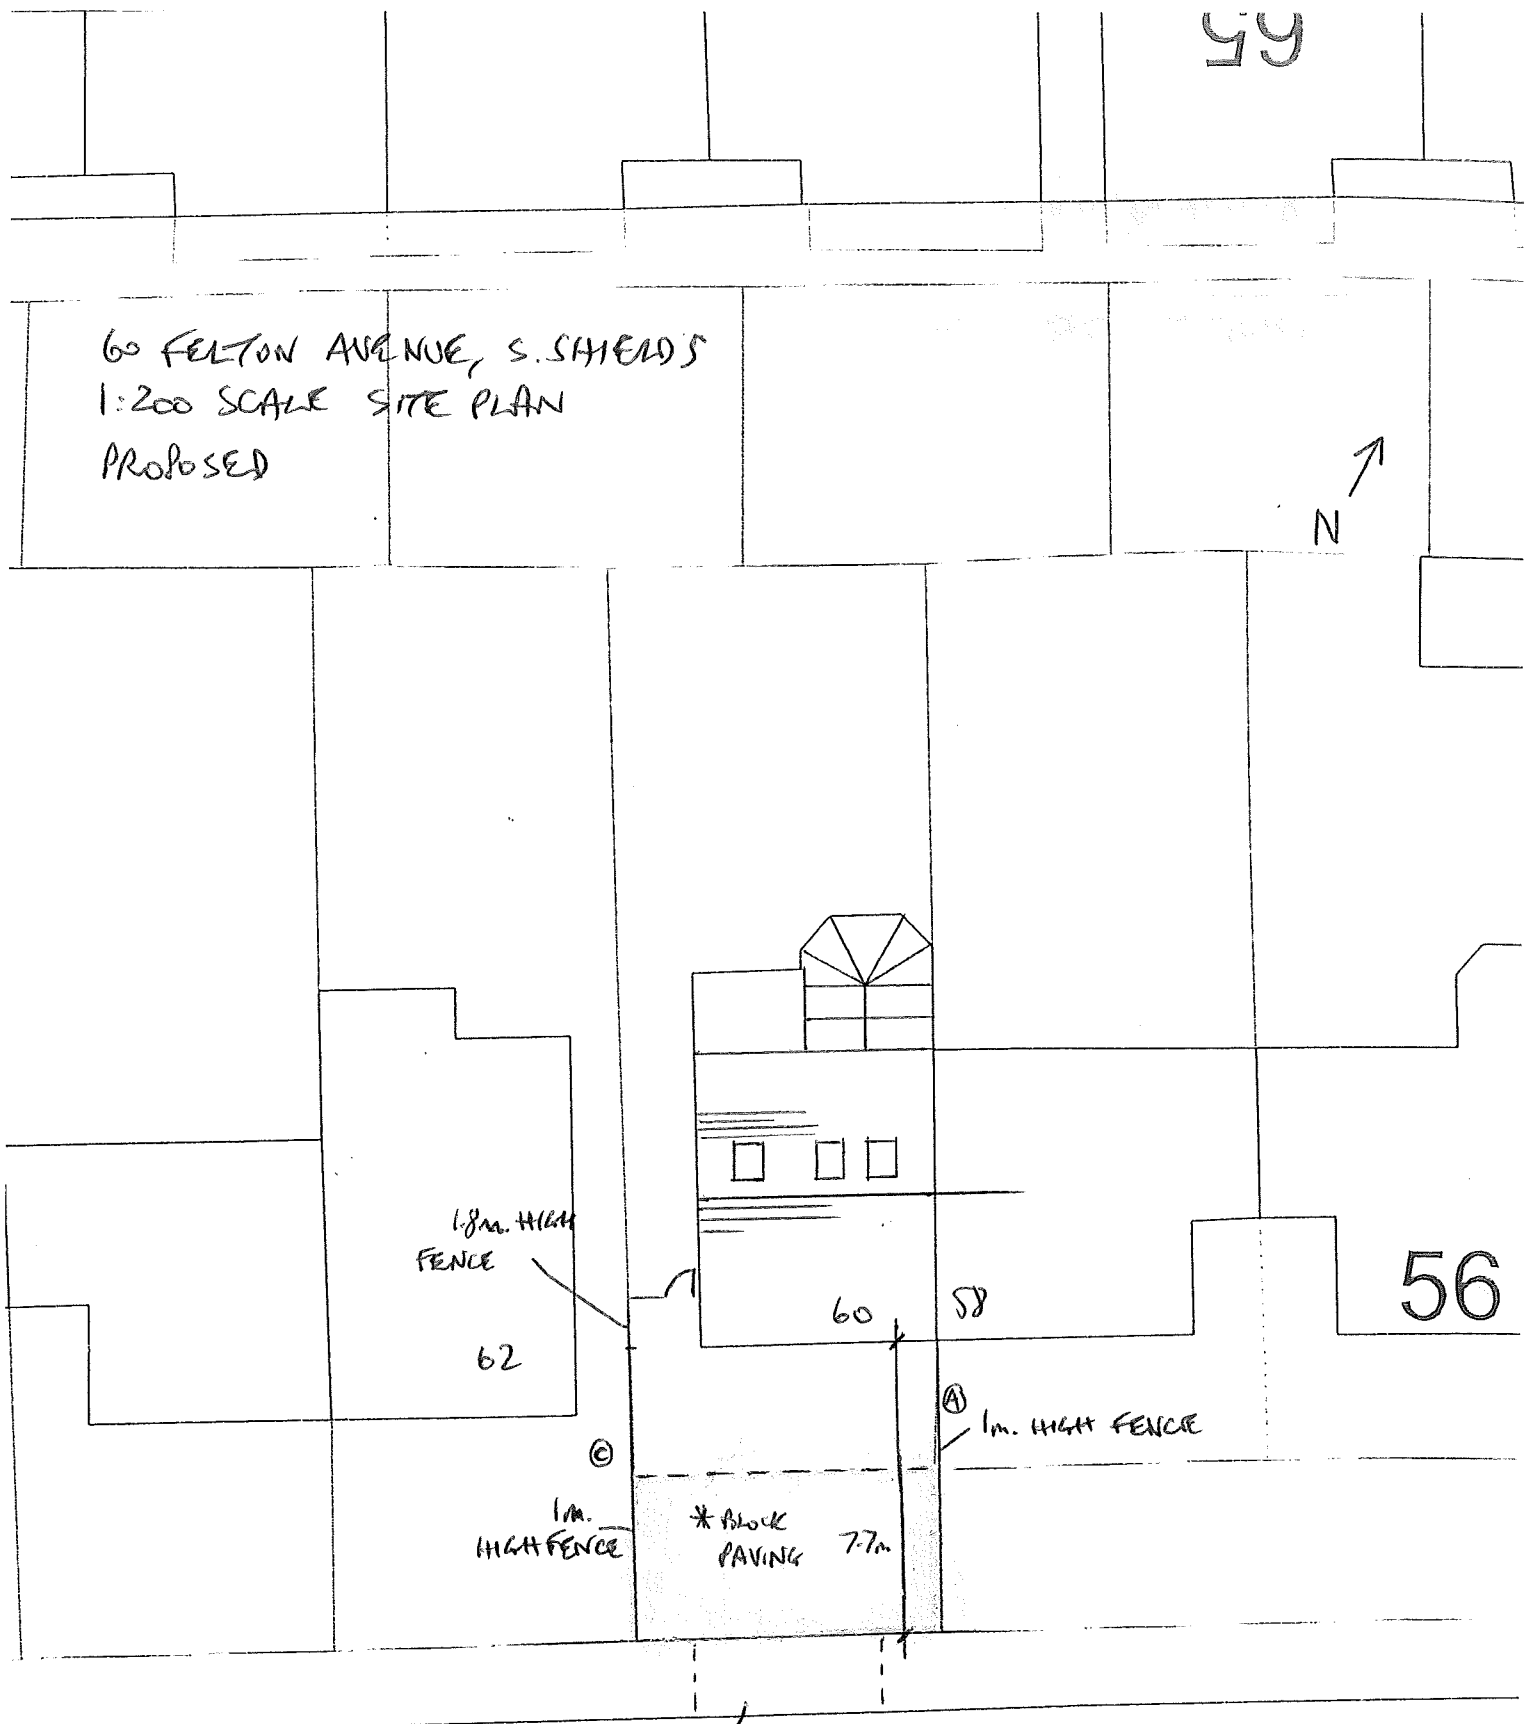

* PERMEABLE BLOCK PAVING, LAID TO FALL TO GRAVEL TRENCHES AT SITE BOUNDARIES
FENCING - GREY COMPOSITE HORIZONTAL BOARDING ON CONCRETE POSTS.