
South Tyneside Council

Economic Regeneration

Projects		Drawing Title	
Garden Land Enquiry		Land Adj. 60 Felton Ave, South Shields	
Project Code	Dwg. No.	Drawn By PM	Date 04/05/23
		Checked By	Date
		Scale 1: 500	Size A4
Rev	Date / OS Ref		Chkd

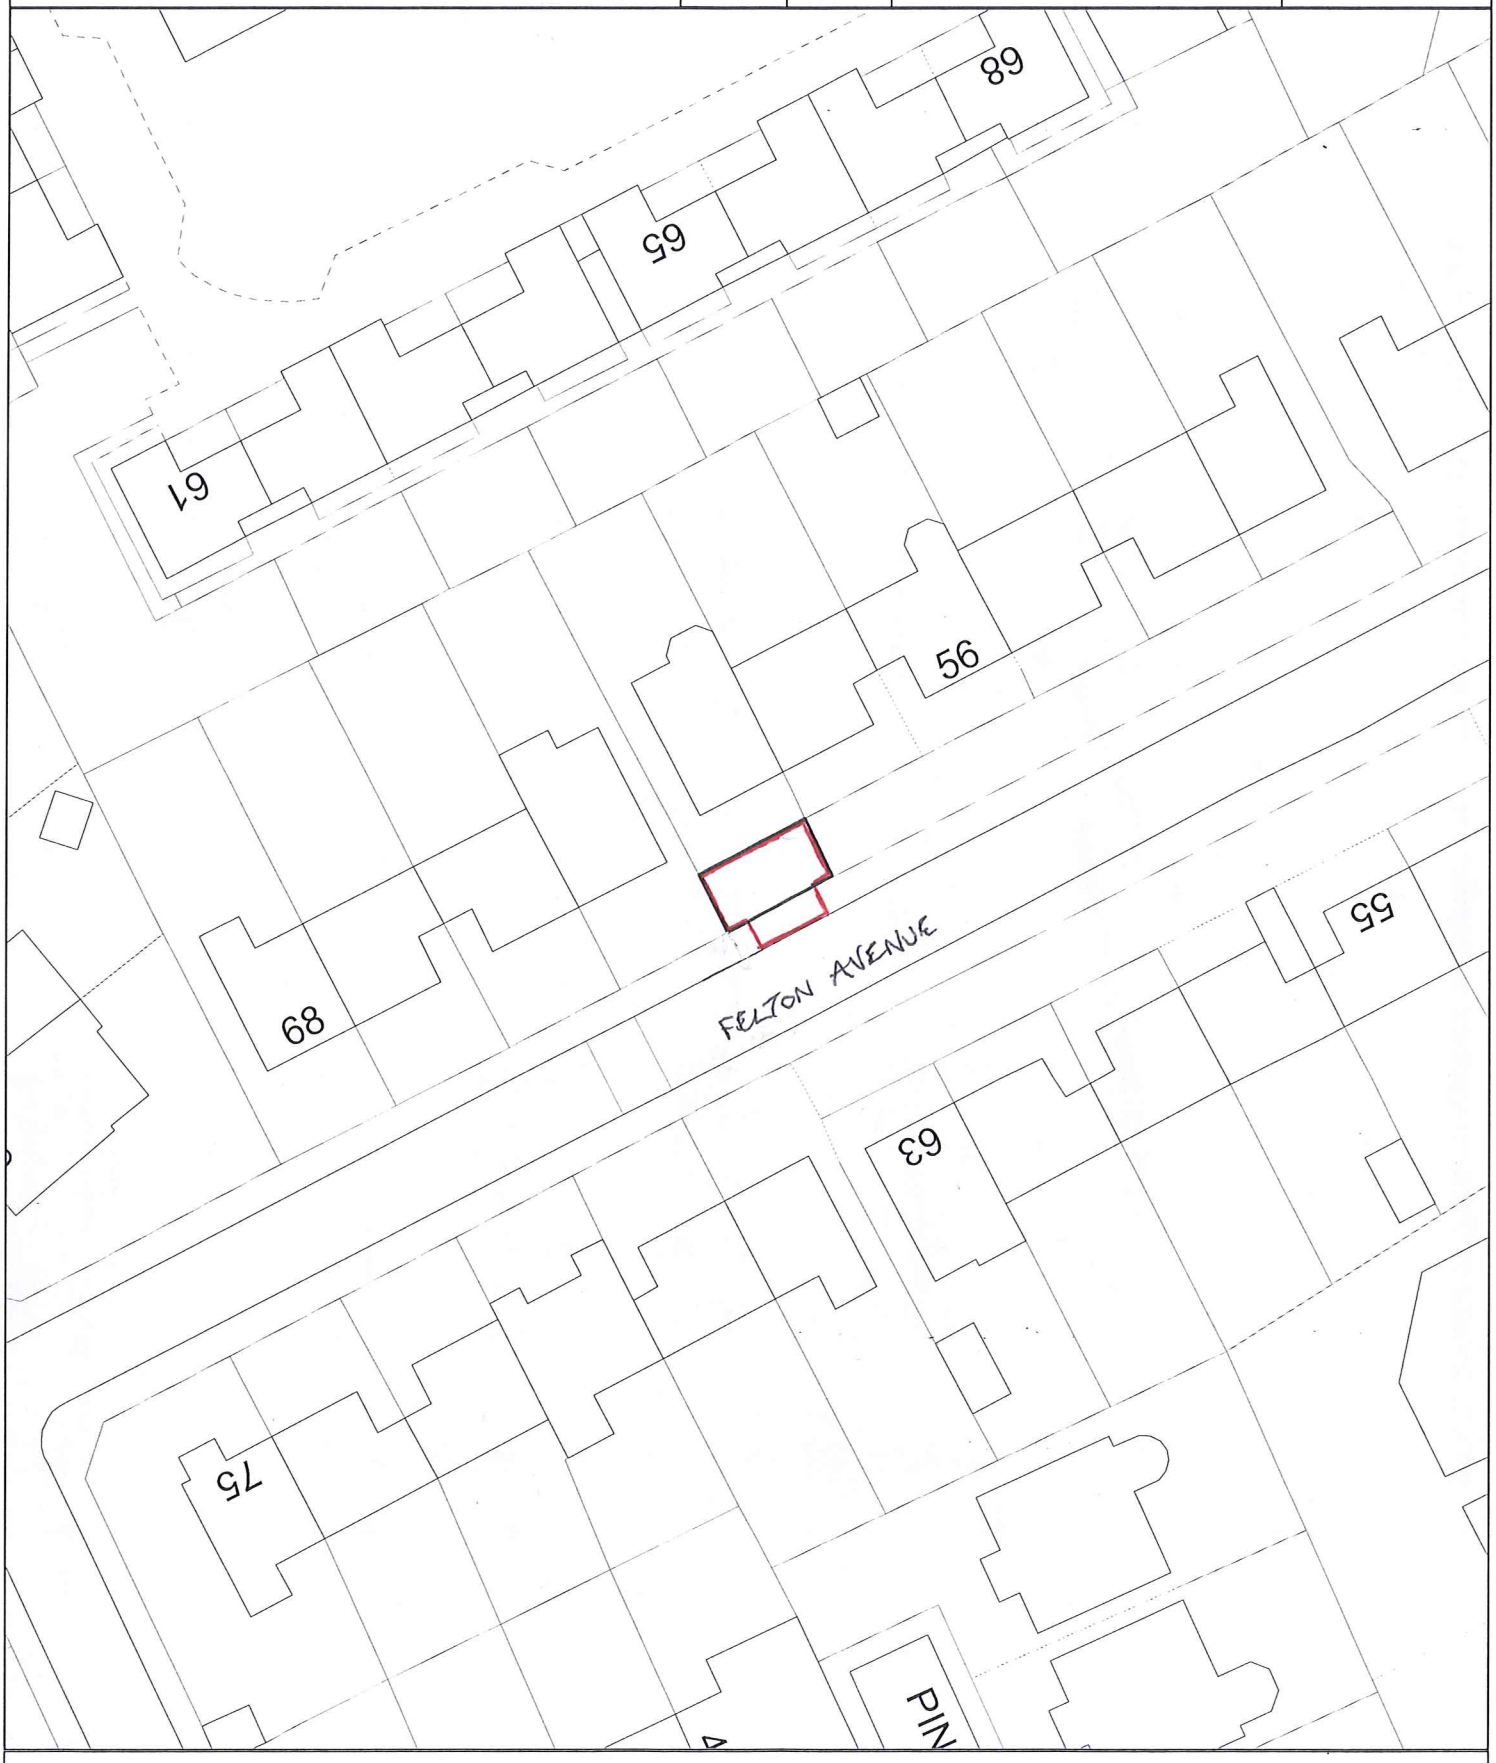

Ordnance Survey data has been reproduced from 1/1250 Ordnance Survey Maps with the permission of the Controller of H.M. Stationery Office. Crown Copyright reserved. Licence No. 100019570