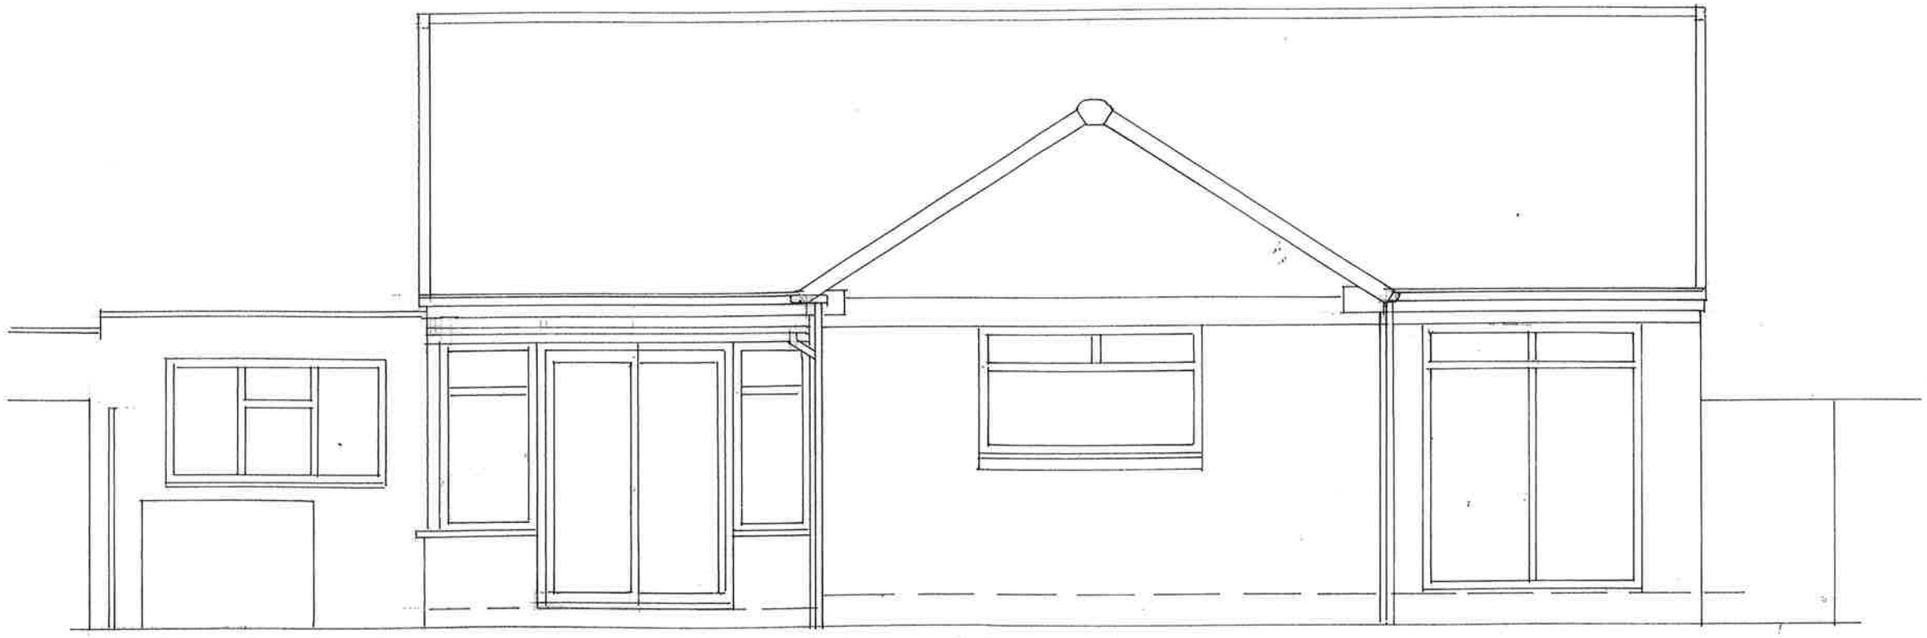


SOUTH ELEVATION

PROPOSED ALTERATIONS AND EXTENSIONS AT
21 BRAEMAR DRIVE SOUTH SHIELDS NE34 7TZ

PLANS AS EXISTING **1:50**

J Martin Architect
12 Marsden Road South Shields Tyne and Wear NE34 6DF
01914547321 07917315056