
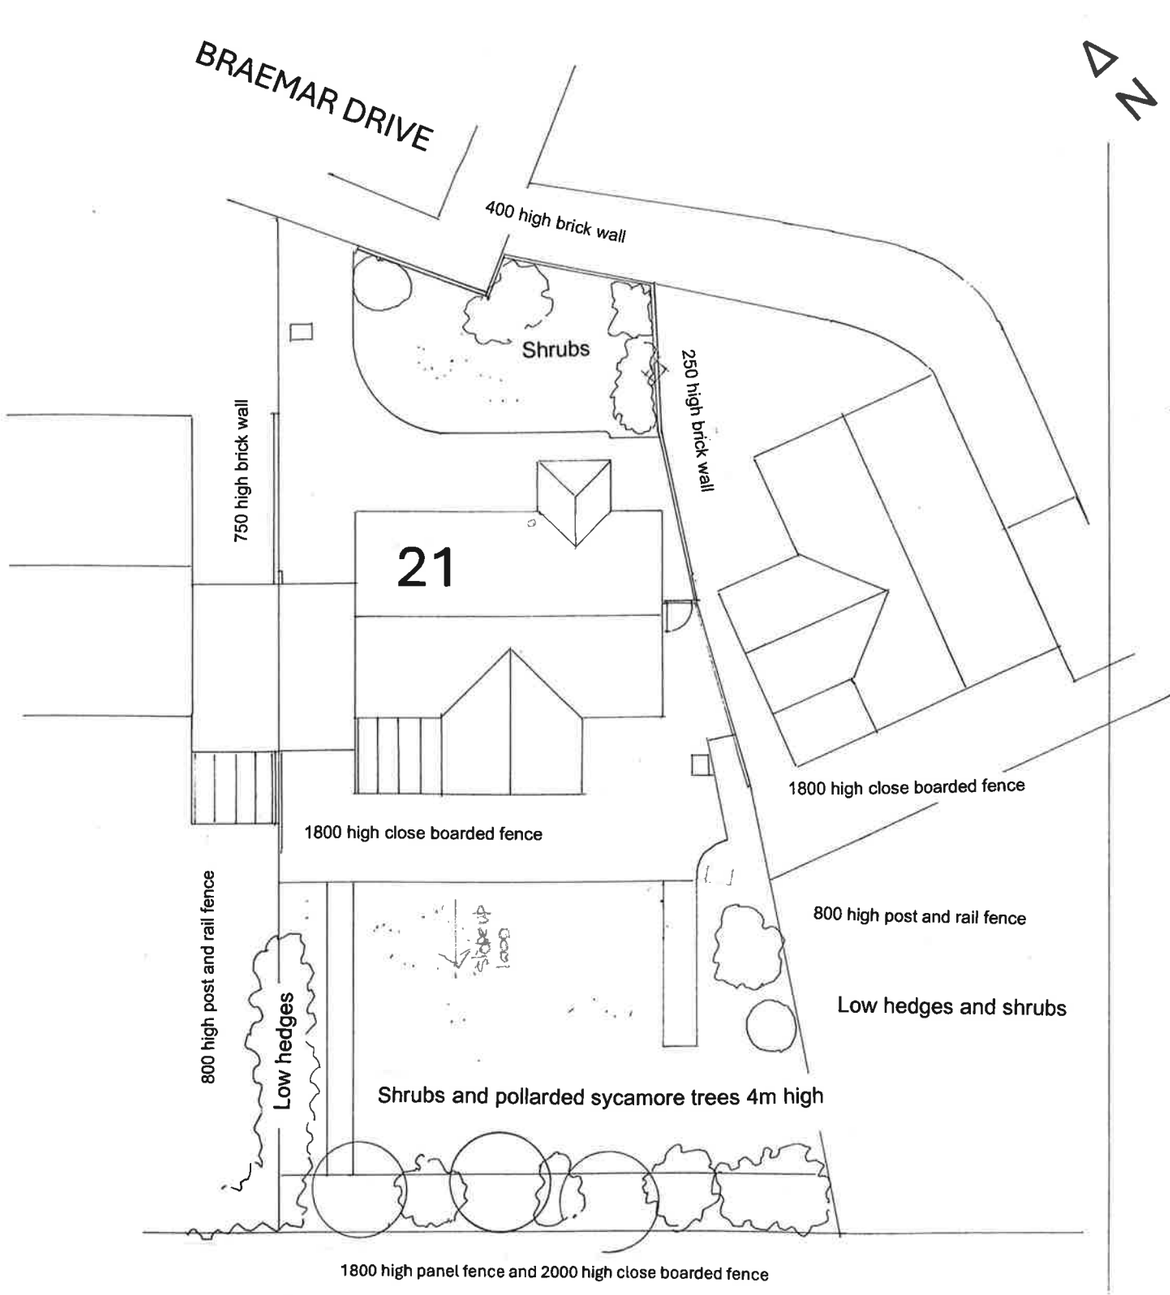


SITE AND ROOF PLANS AS EXISTING Scale c1:200

Existing boundary fences and walls to be retained

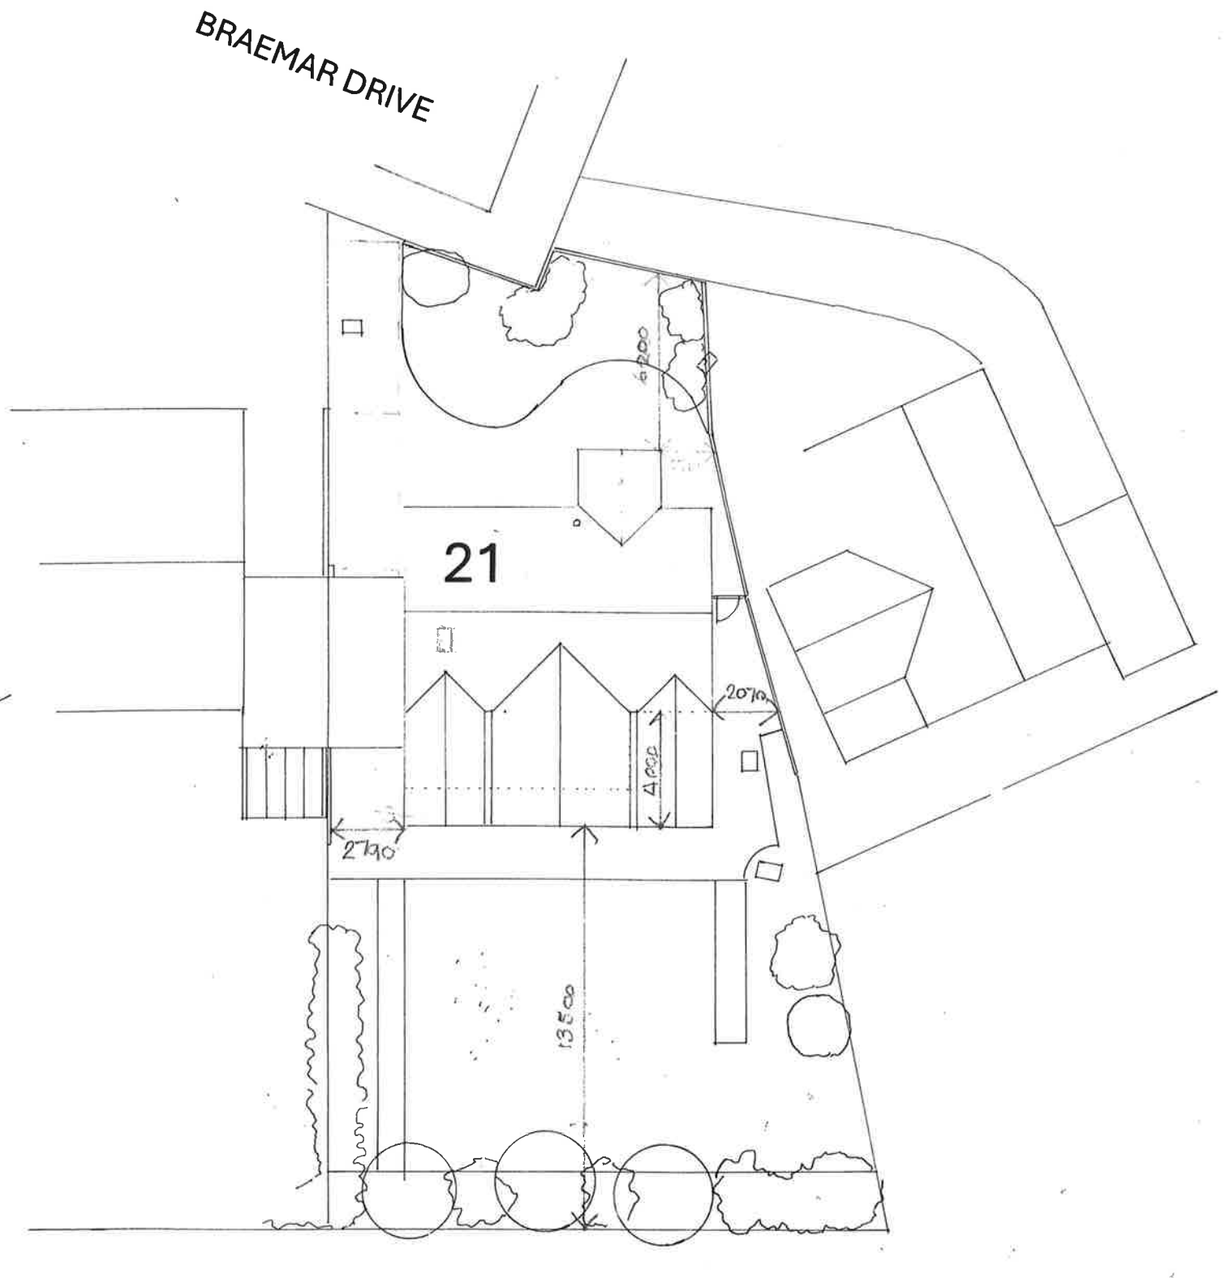


SITE AND ROOF PLANS AS PROPOSED Scale c1:200

PROPOSED ALTERATIONS AND EXTENSIONS AT
21 BRAEMAR DRIVE SOUTH SHIELDS NE34 7TZ

0m 5.0m 10.0m
Reproduced from OS 2024

J Martin Architect
12 Marsden Road South Shields Tyne and Wear NE34 6DF
01914547321 07917315056

0

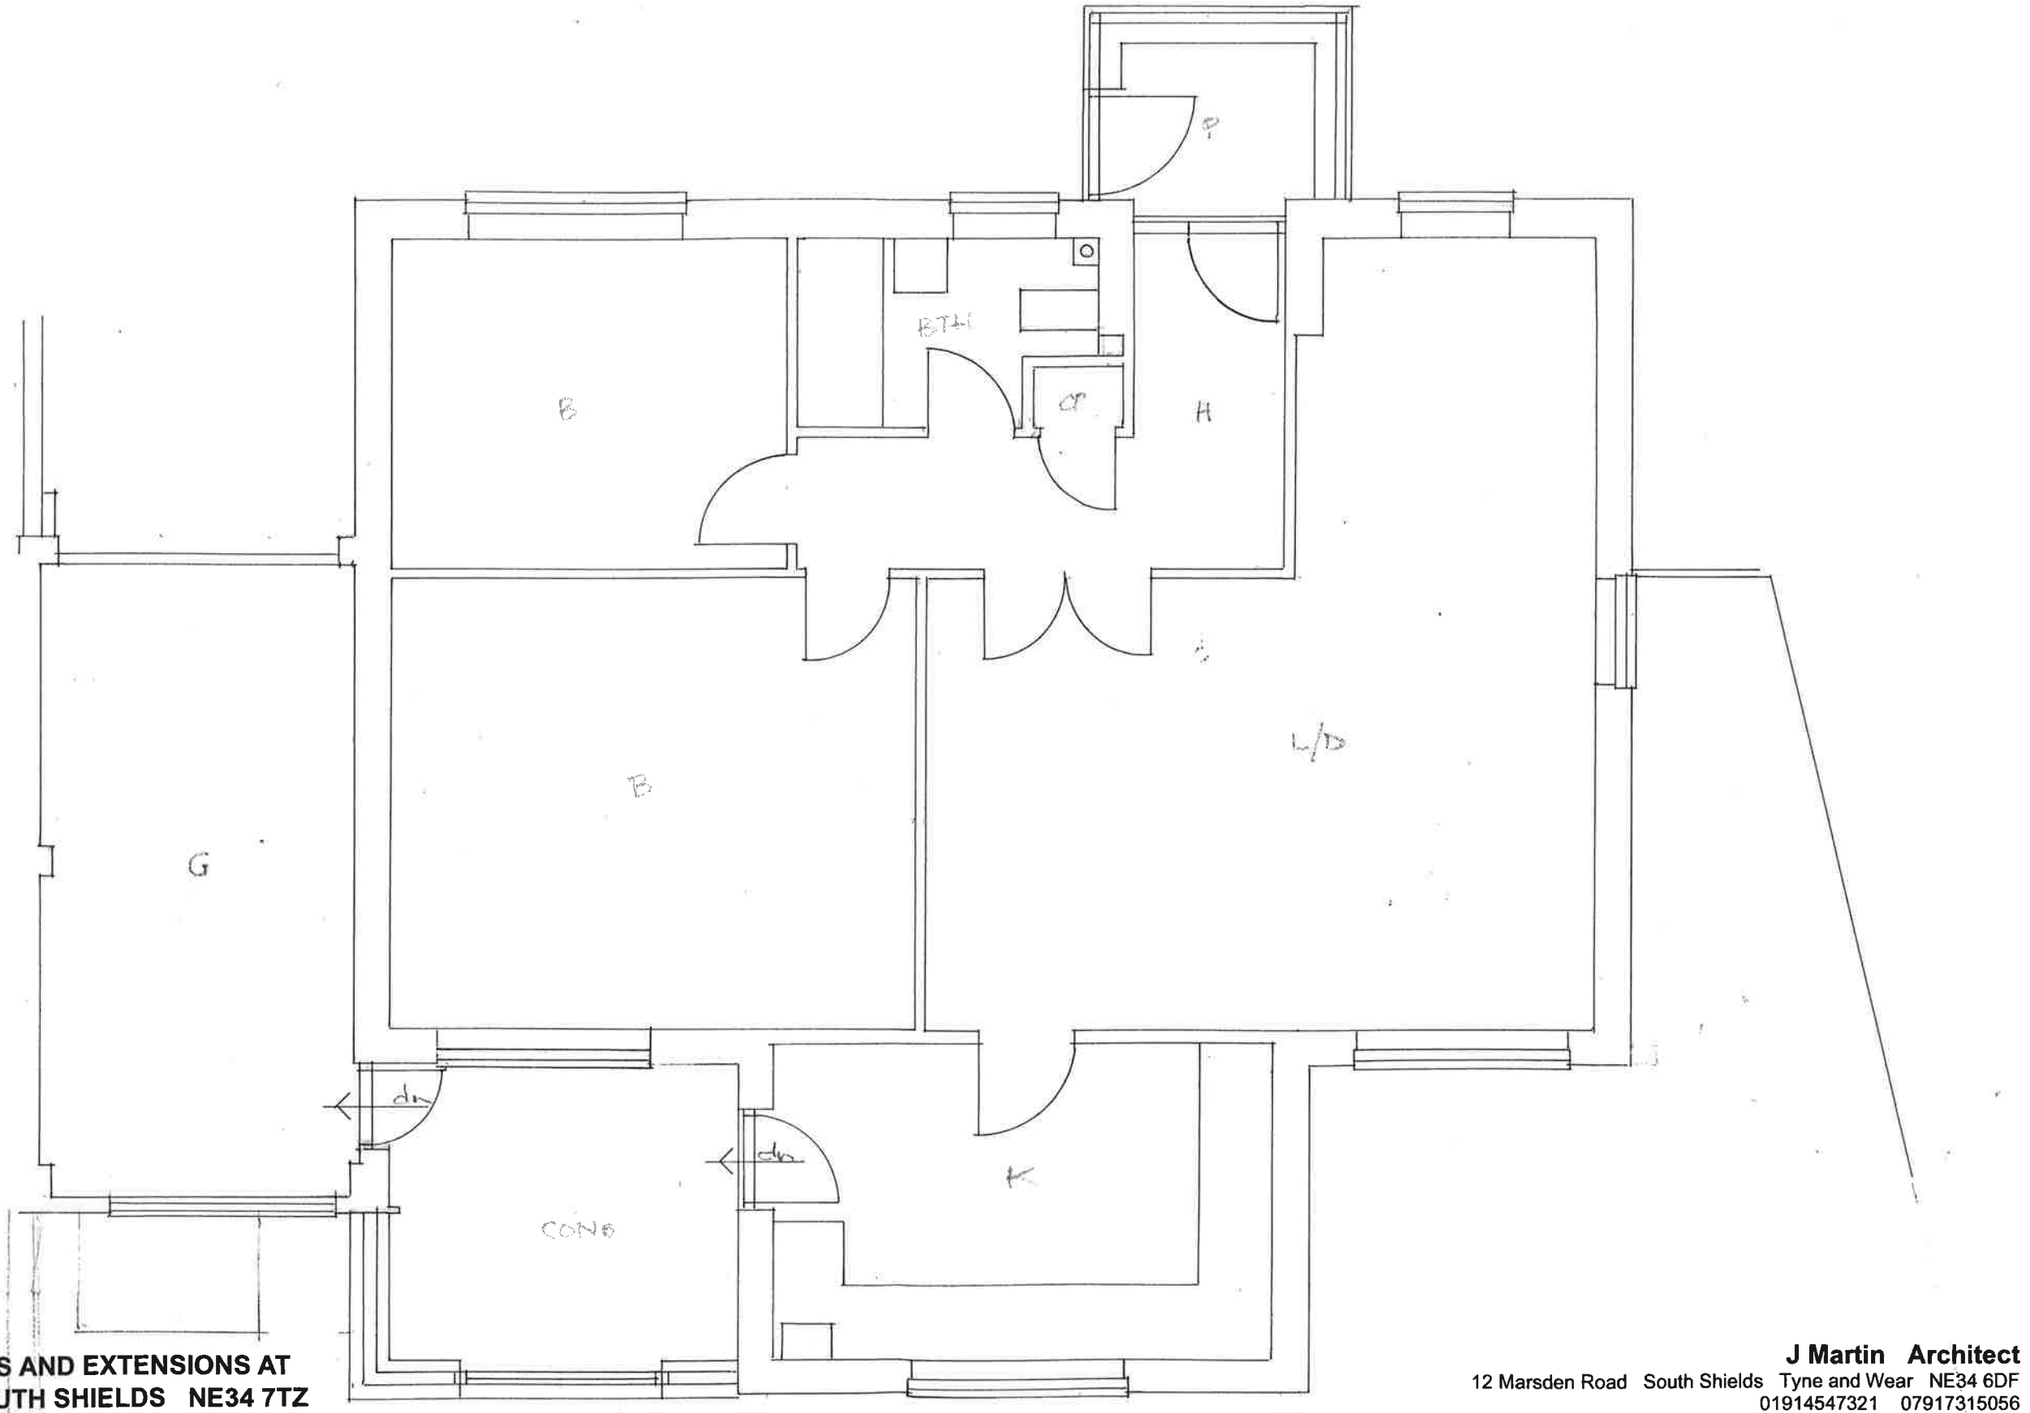


PROPOSED ALTERATIONS AND EXTENSIONS AT
21 BRAEMAR DRIVE SOUTH SHIELDS NE34 7TZ

PLANS AS EXISTING **1:50**

GROUND FLOOR PLAN

J Martin Architect
12 Marsden Road South Shields Tyne and Wear NE34 6DF
01914547321 07917315056

1

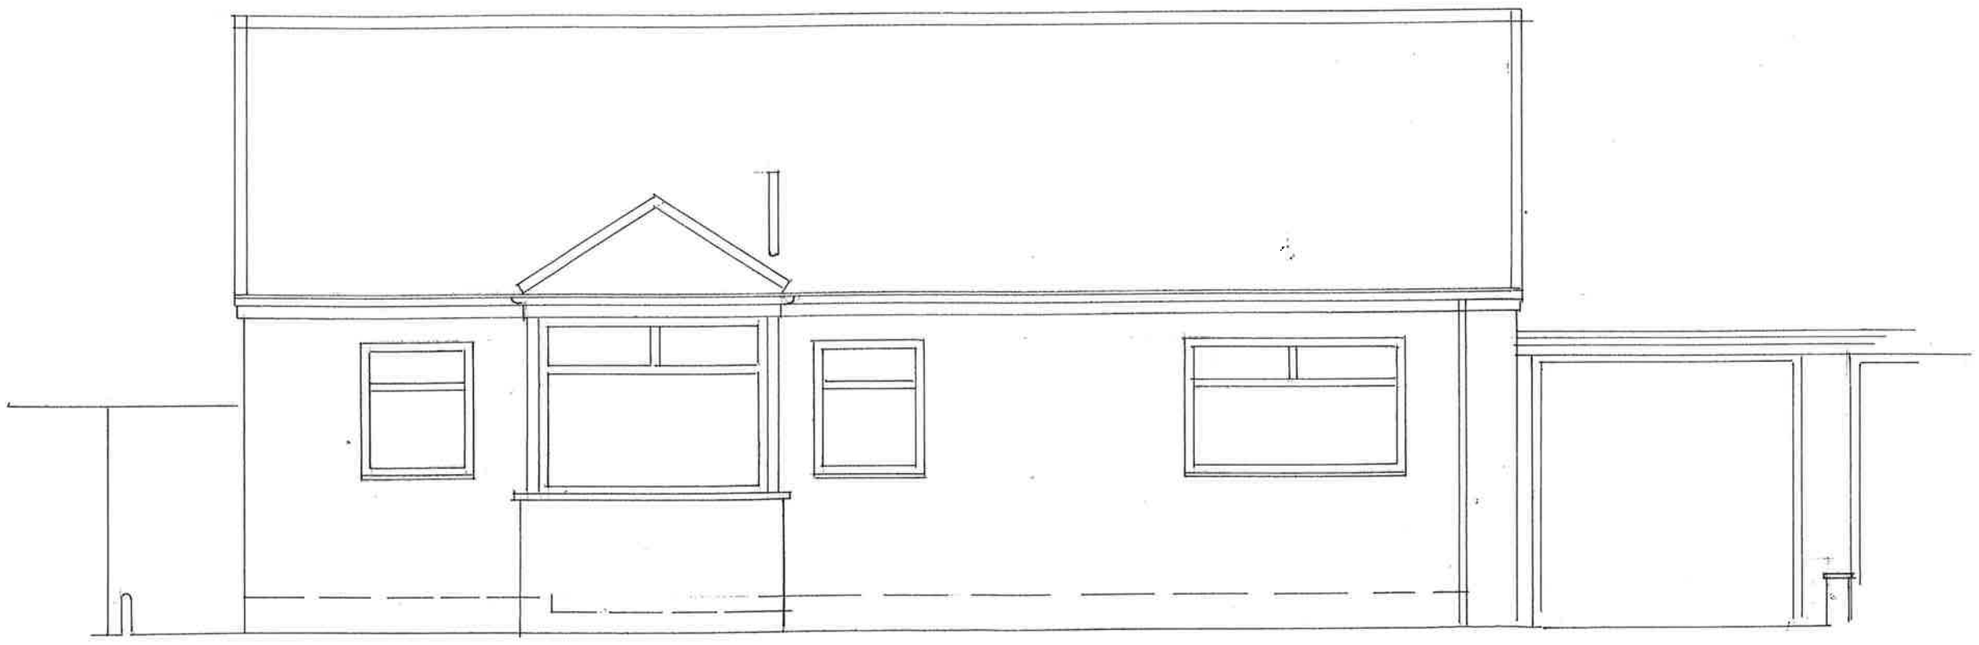


NORTH ELEVATION

PROPOSED ALTERATIONS AND EXTENSIONS AT
21 BRAEMAR DRIVE SOUTH SHIELDS NE34 7TZ

PLANS AS EXISTING **1:50**

J Martin Architect
12 Marsden Road South Shields Tyne and Wear NE34 6DF
01914547321 07917315056

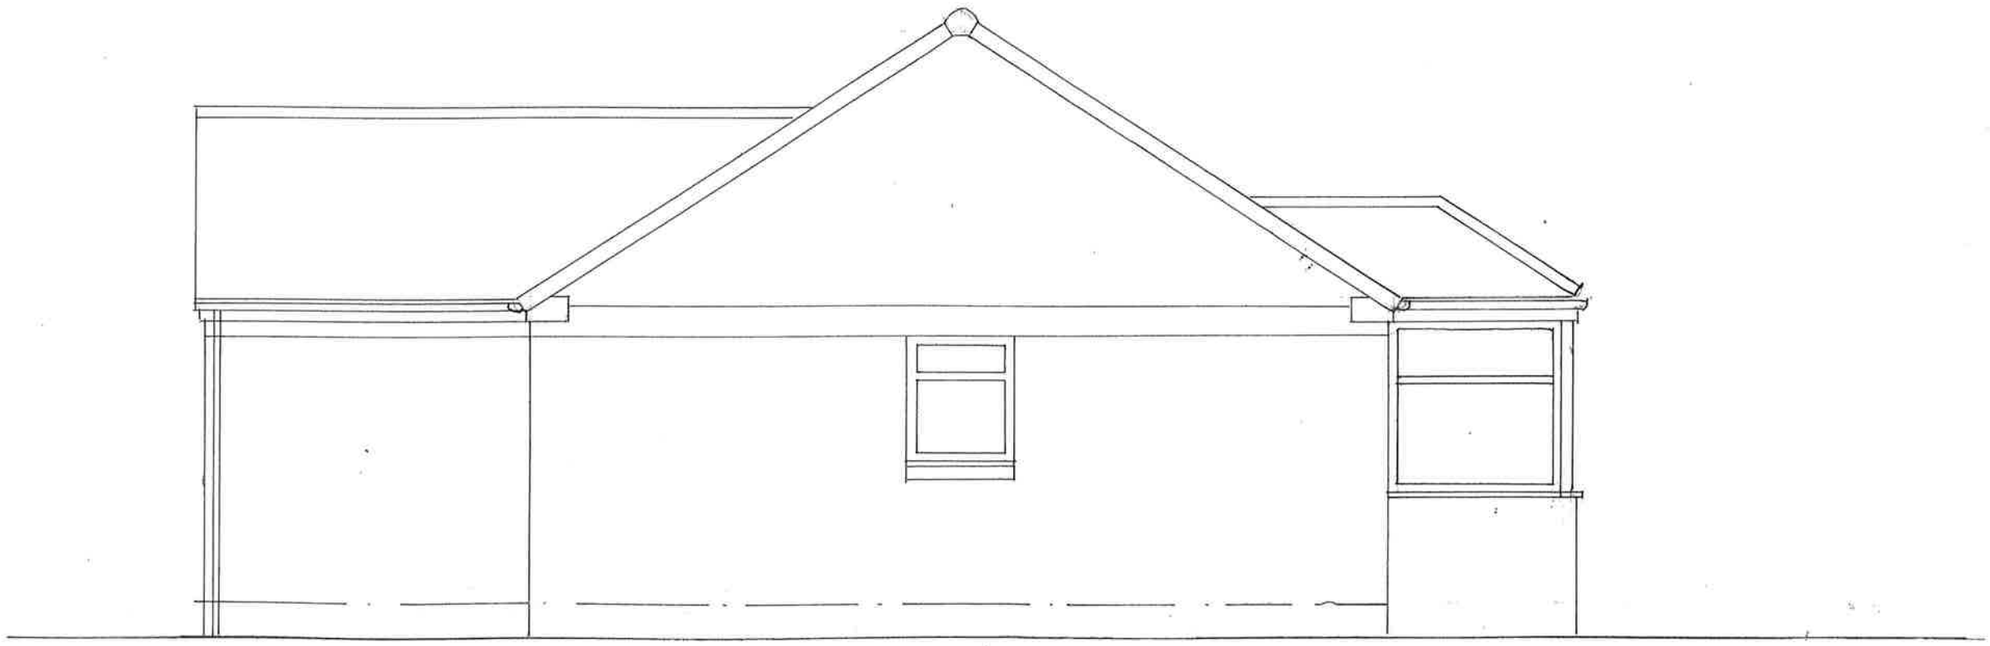


EAST ELEVATION

PROPOSED ALTERATIONS AND EXTENSIONS AT
21 BRAEMAR DRIVE SOUTH SHIELDS NE34 7TZ

PLANS AS EXISTING **1:50**

J Martin Architect
12 Marsden Road South Shields Tyne and Wear NE34 6DF
01914547321 07917315056

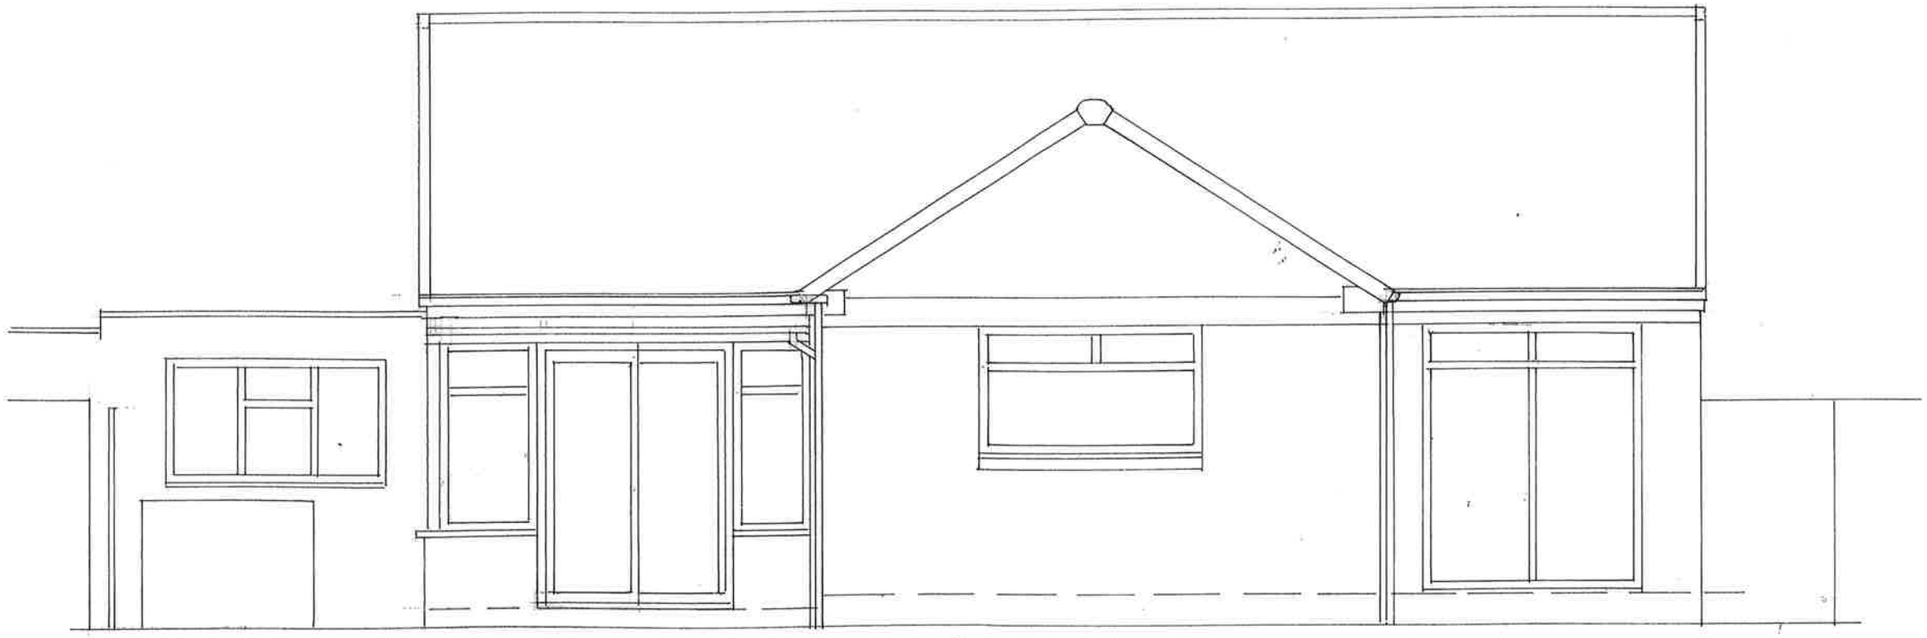


SOUTH ELEVATION

PROPOSED ALTERATIONS AND EXTENSIONS AT
21 BRAEMAR DRIVE SOUTH SHIELDS NE34 7TZ

PLANS AS EXISTING **1:50**

J Martin Architect
12 Marsden Road South Shields Tyne and Wear NE34 6DF
01914547321 07917315056

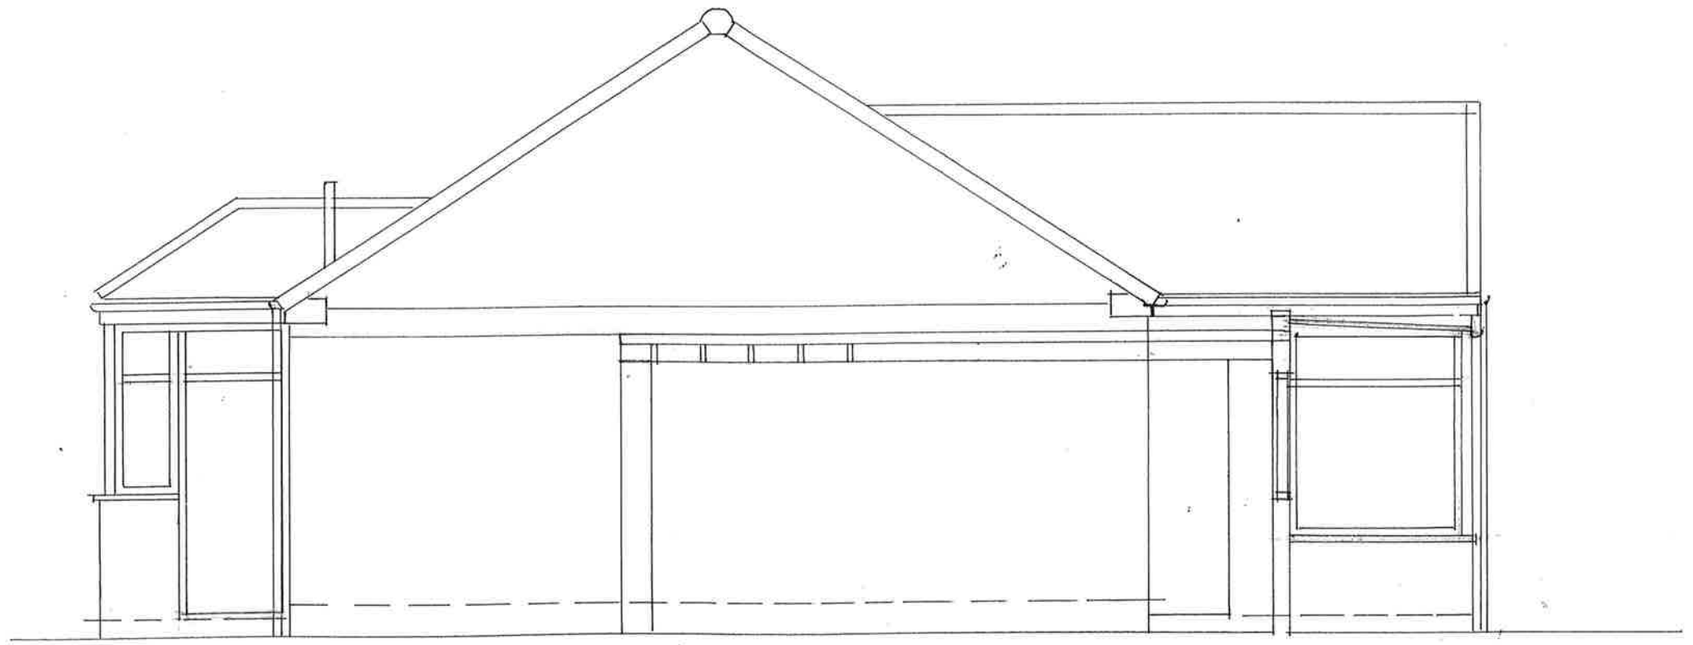

WEST ELEVATION

PROPOSED ALTERATIONS AND EXTENSIONS AT
21 BRAEMAR DRIVE SOUTH SHIELDS NE34 7TZ


PLANS AS EXISTING **1:50**

J Martin Architect
12 Marsden Road South Shields Tyne and Wear NE34 6DF
01914547321 07917315056


PROPOSED ALTERATIONS AND EXTENSIONS AT
21 BRAEMAR DRIVE SOUTH SHIELDS NE34 7TZ

PLANS AS PROPOSED **1:50**

GROUND FLOOR PLAN

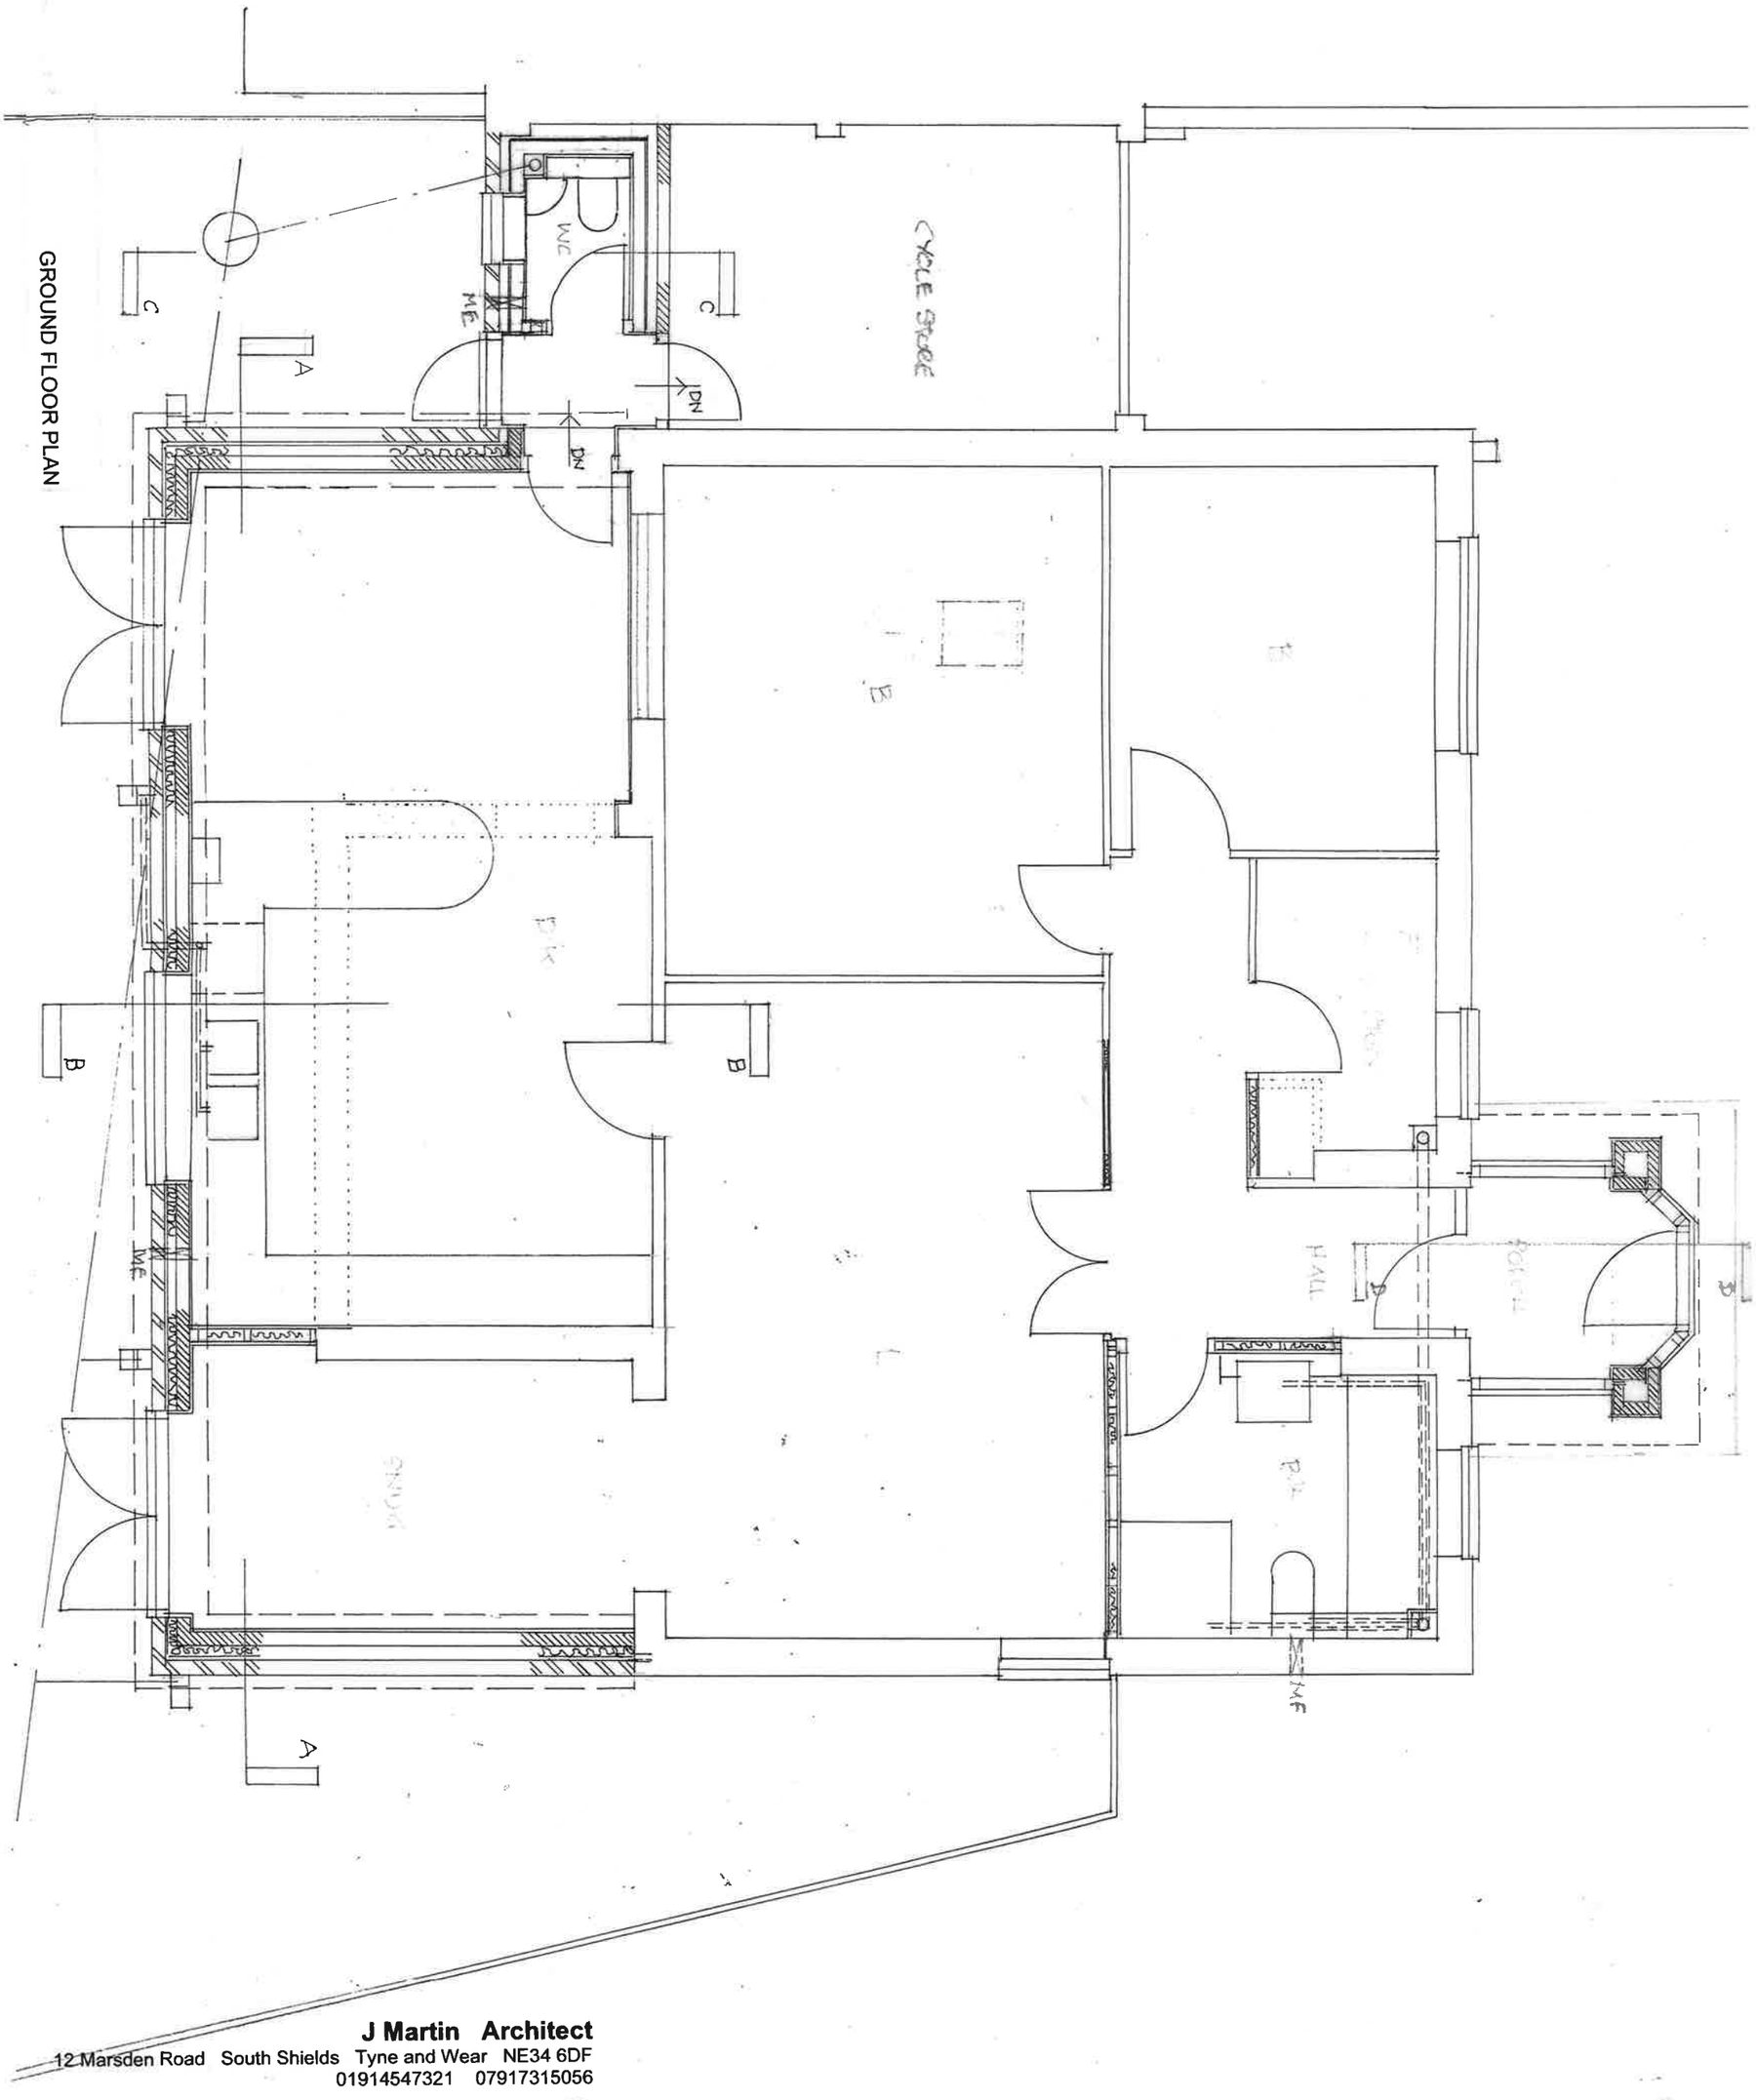

J Martin Architect
12 Marsden Road South Shields Tyne and Wear NE34 6DF
01914547321 07917315056

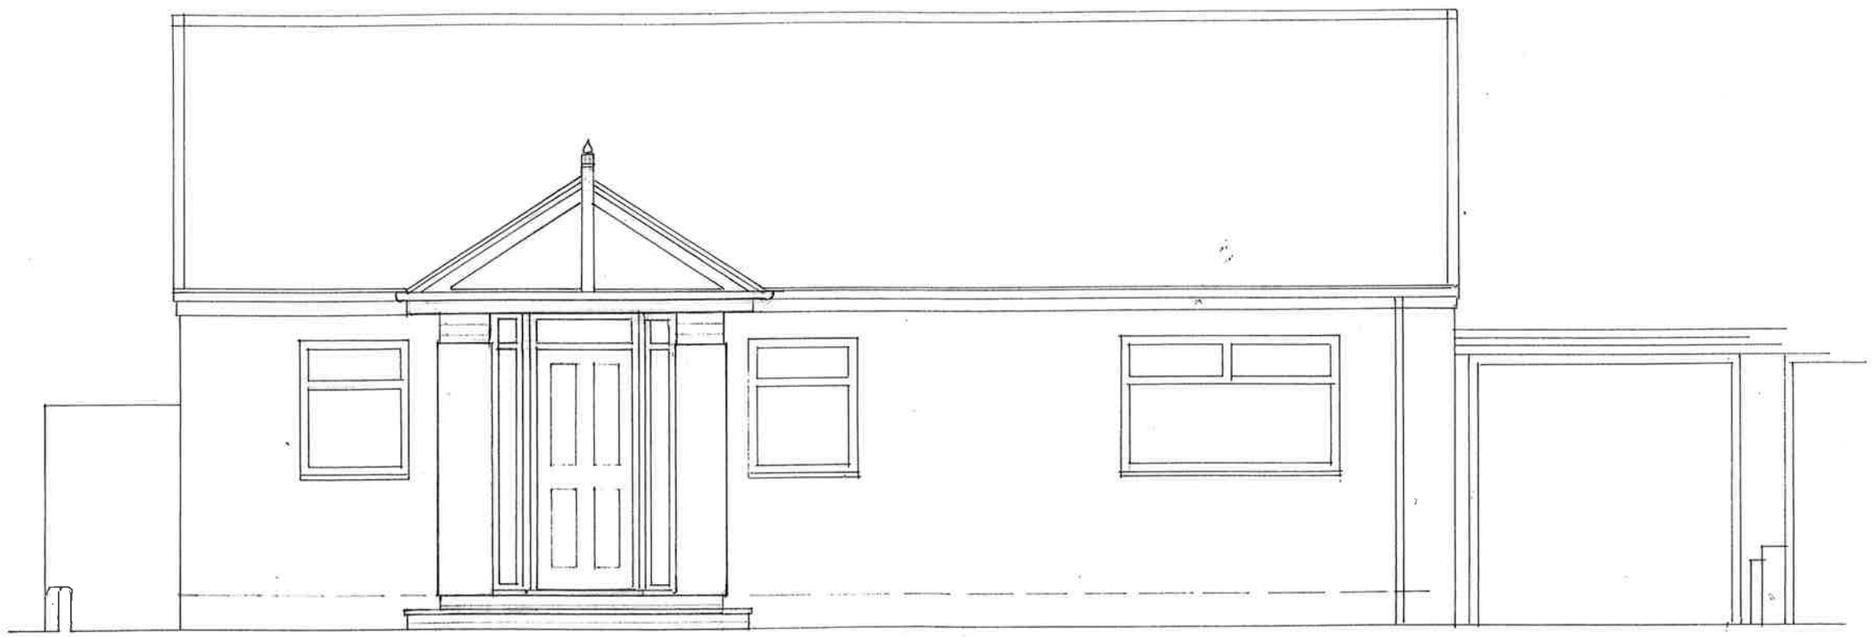


NORTH ELEVATION

PROPOSED ALTERATIONS AND EXTENSIONS AT
21 BRAEMAR DRIVE SOUTH SHIELDS NE34 7TZ

PLANS AS PROPOSED **1:50**

J Martin Architect
12 Marsden Road South Shields Tyne and Wear NE34 6DF
01914547321 07917315056

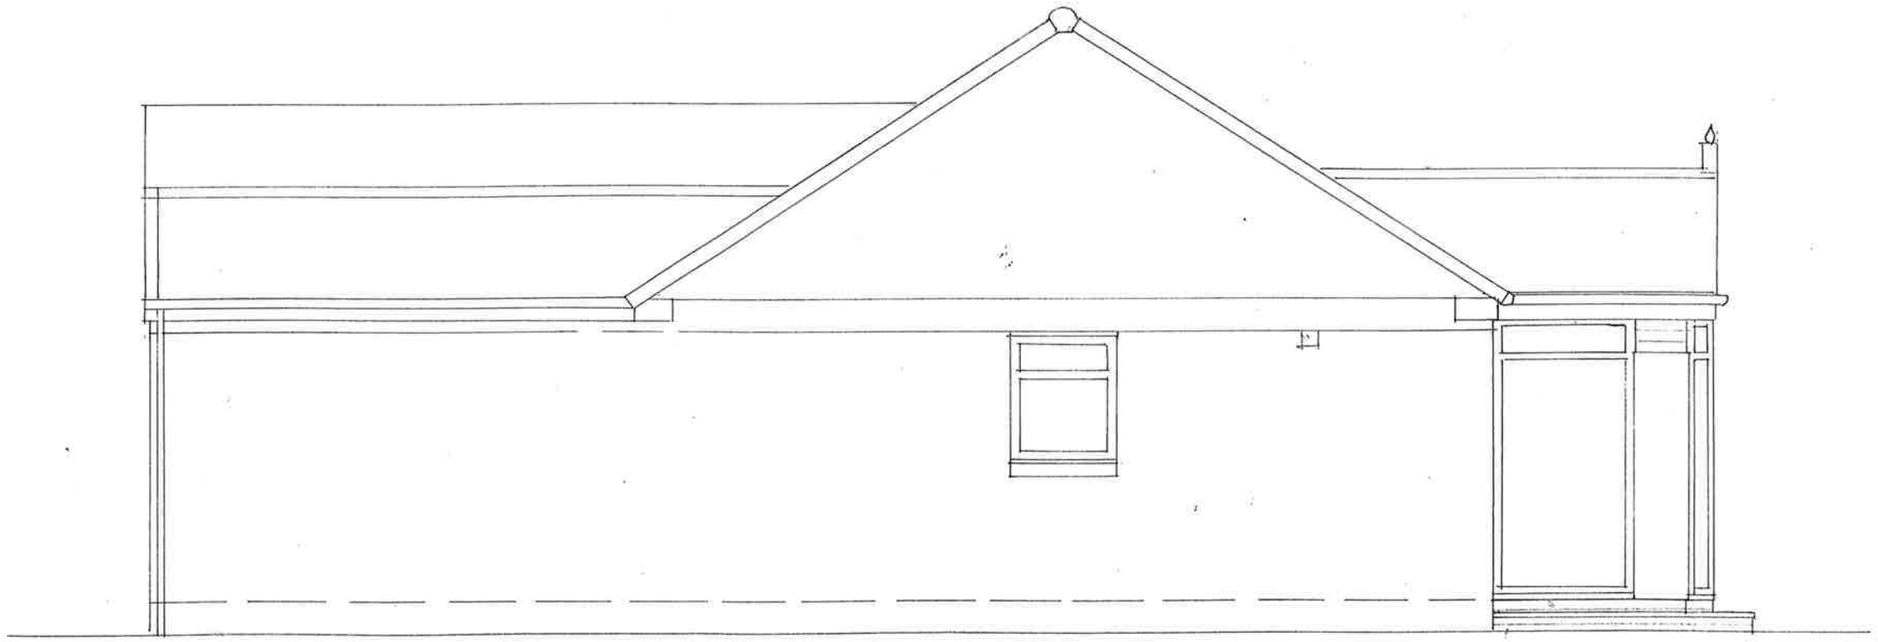


EAST ELEVATION

PROPOSED ALTERATIONS AND EXTENSIONS AT
21 BRAEMAR DRIVE SOUTH SHIELDS NE34 7TZ

PLANS AS PROPOSED **1:50**

J Martin Architect
12 Marsden Road South Shields Tyne and Wear NE34 6DF
01914547321 07917315056

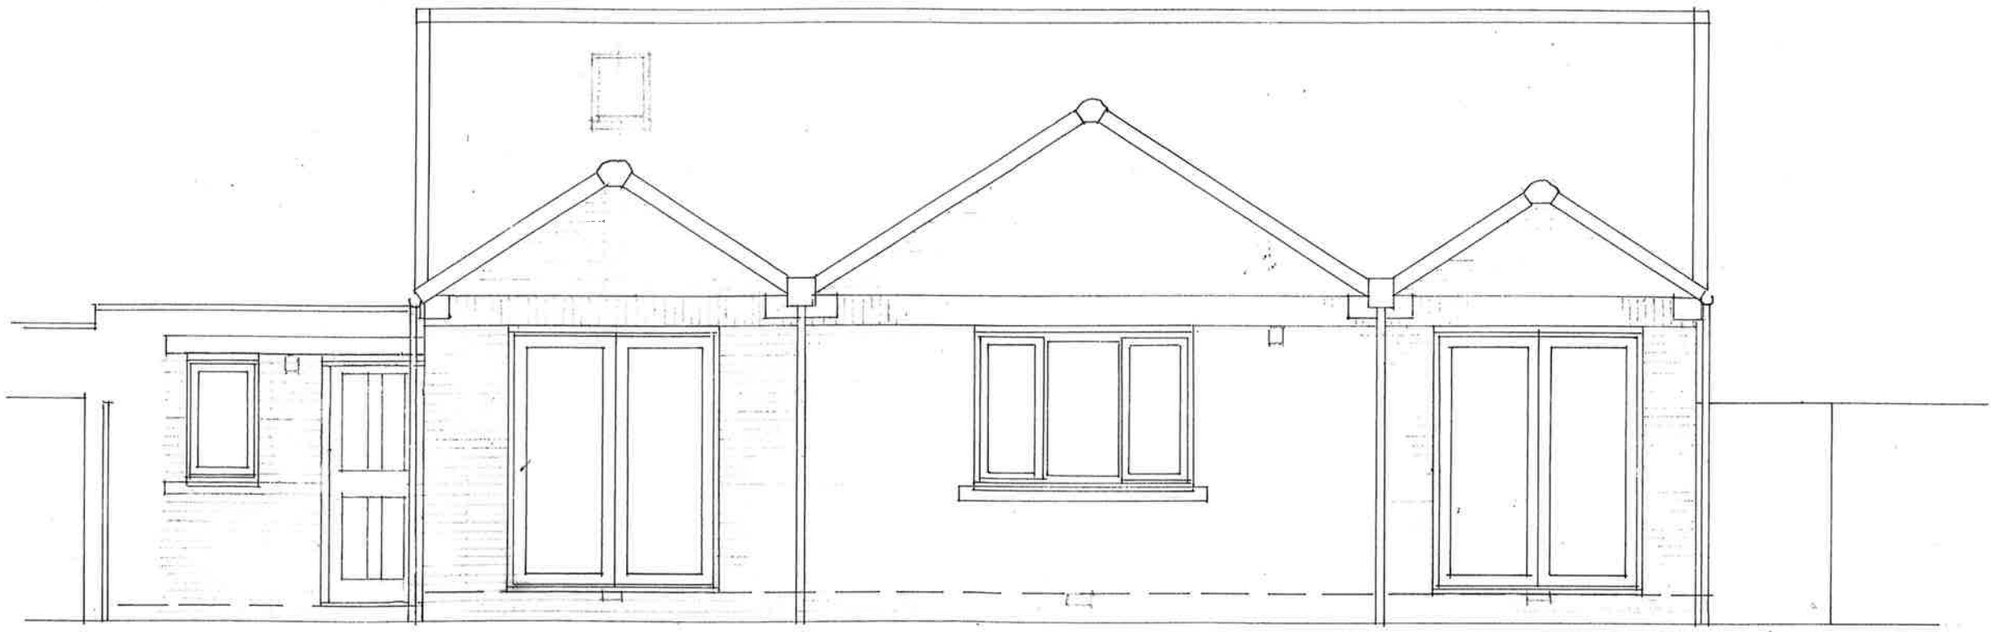


SOUTH ELEVATION

PROPOSED ALTERATIONS AND EXTENSIONS AT
21 BRAEMAR DRIVE SOUTH SHIELDS NE34 7TZ

PLANS AS PROPOSED **1:50**

J Martin Architect
12 Marsden Road South Shields Tyne and Wear NE34 6DF
01914547321 07917315056

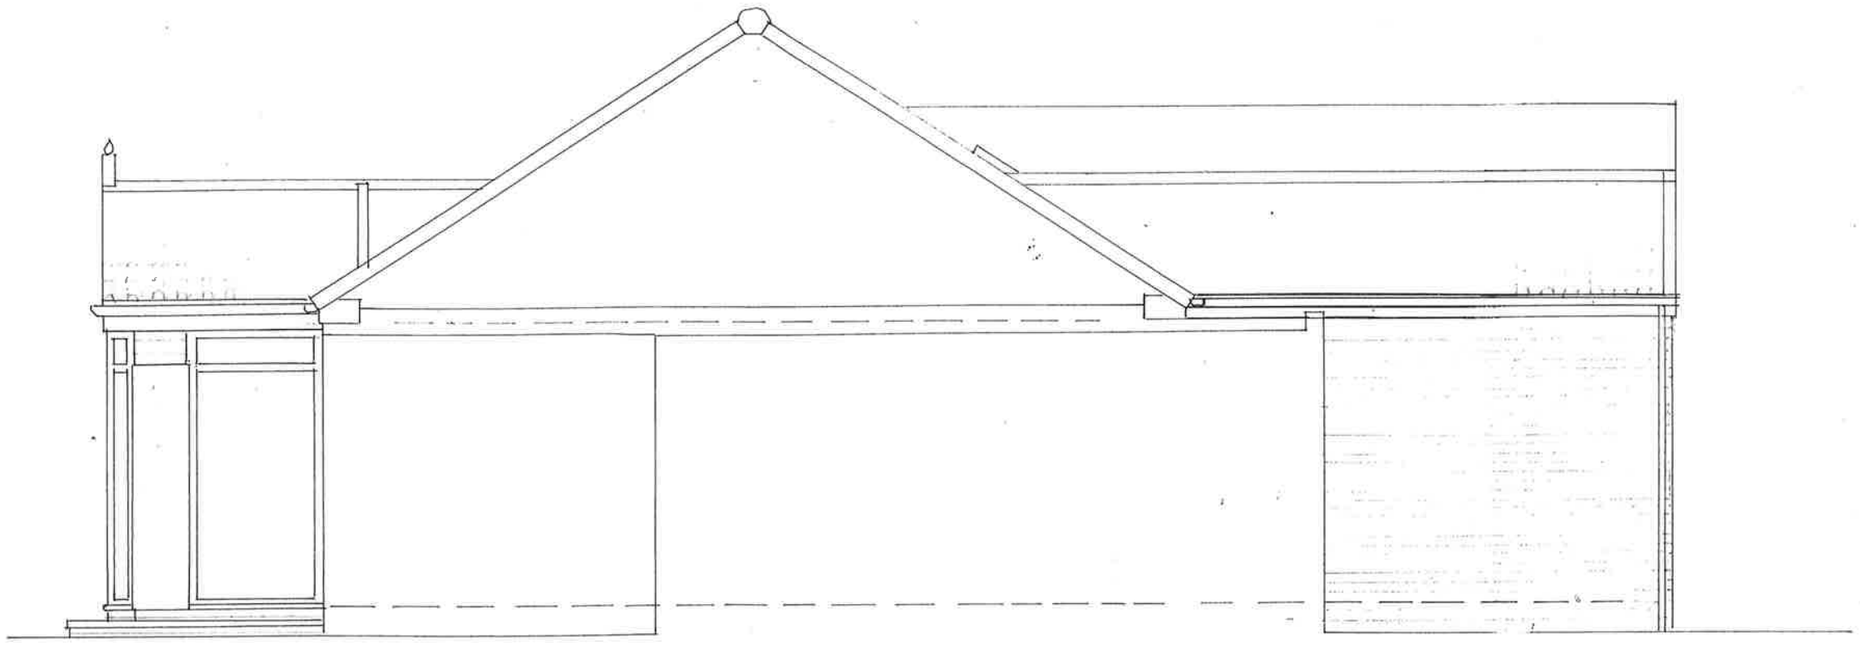

WEST ELEVATION

PROPOSED ALTERATIONS AND EXTENSIONS AT
21 BRAEMAR DRIVE SOUTH SHIELDS NE34 7TZ

PLANS AS PROPOSED **1:50**

J Martin Architect
12 Marsden Road South Shields Tyne and Wear NE34 6DF
01914547321 07917315056

10