
DOCUMENT TITLE: LUSS ELEVATION PLAN
View: A (North)

7 LUSS AVENUE, JARROW, TYNE AND WEAR, NE32 4AR


Reference: PP-13004665

EXISTING ELEVATION
STONE WALL 1:50

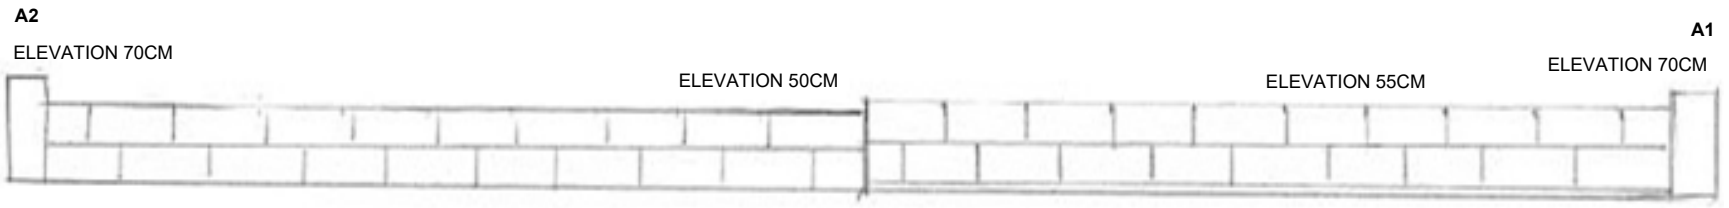

STONE WALL

PROPOSED ELEVATION STONE WALL AND TIMBER FENCE COMBINED 1:50

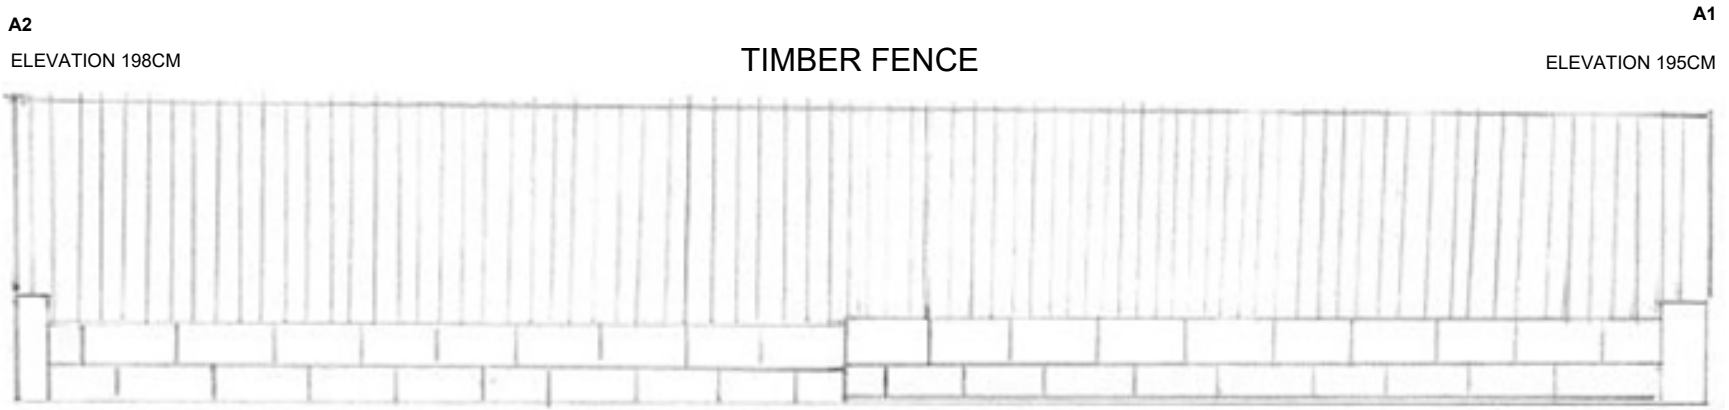

STONE WALL