
Red line indicates site boundary

Blue line indicates erection of new fence

7 LUSS AVENUE, JARROW, TYNE AND WEAR, NE32 4AR

Reference: PP-13004665

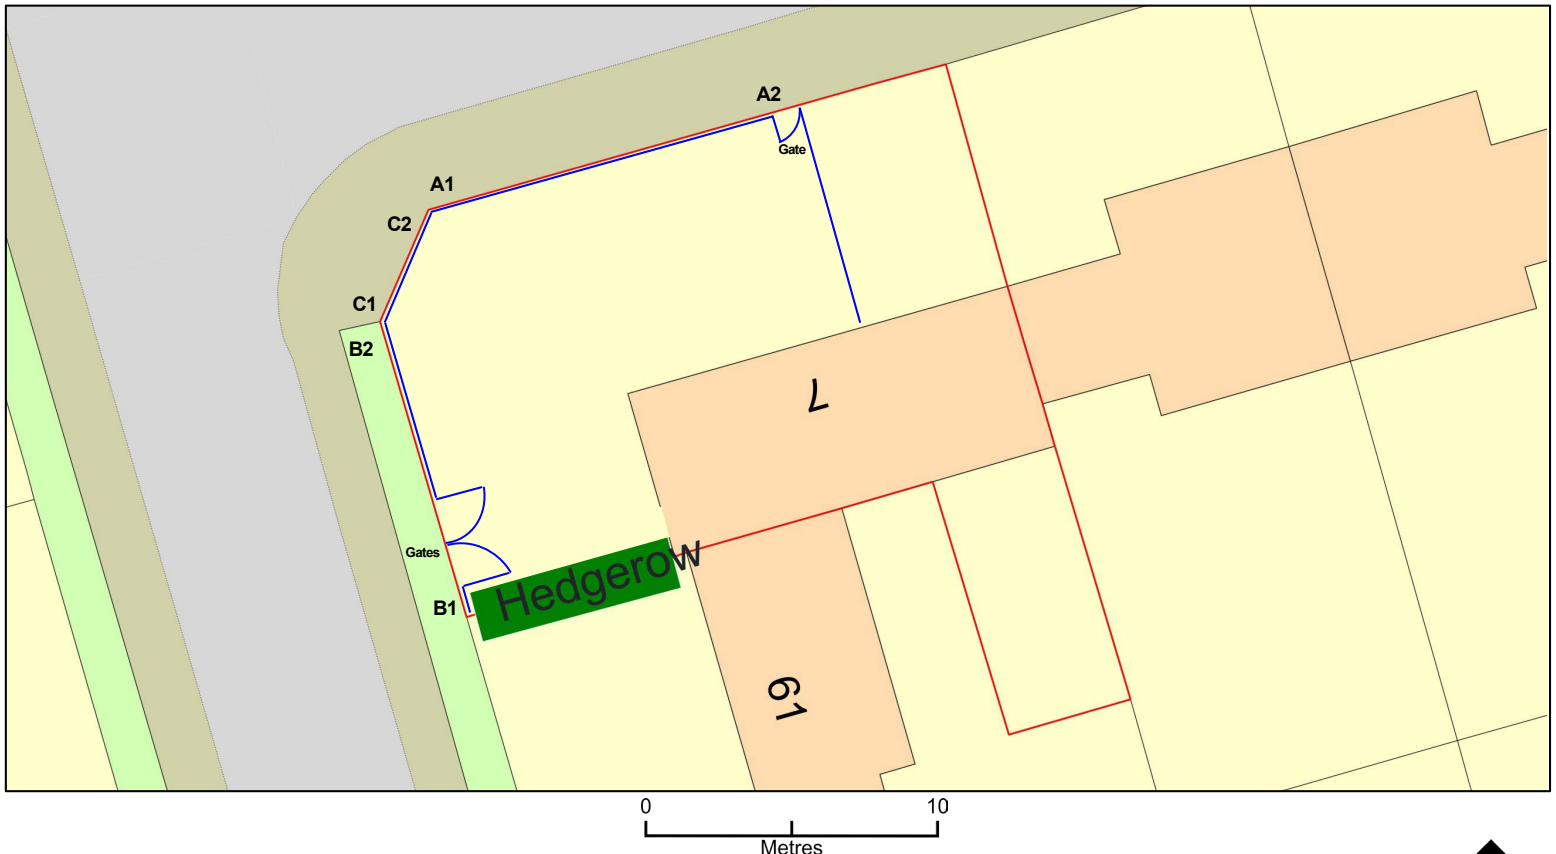

ReQuestaPlan

Plan Produced for: Mr & Mrs Collie

Date Produced: 07 May 2024

Plan Reference Number: TQRQM24114145238605

Scale: 1:200 @ A4