
DOCUMENT TITLE: LUSS ELEVATION PLAN

View: B (West)

7 LUSS AVENUE, JARROW, TYNE AND WEAR, NE32 4AR

Reference: PP-13004665

EXISTING ELEVATION
STONE WALL 1:50

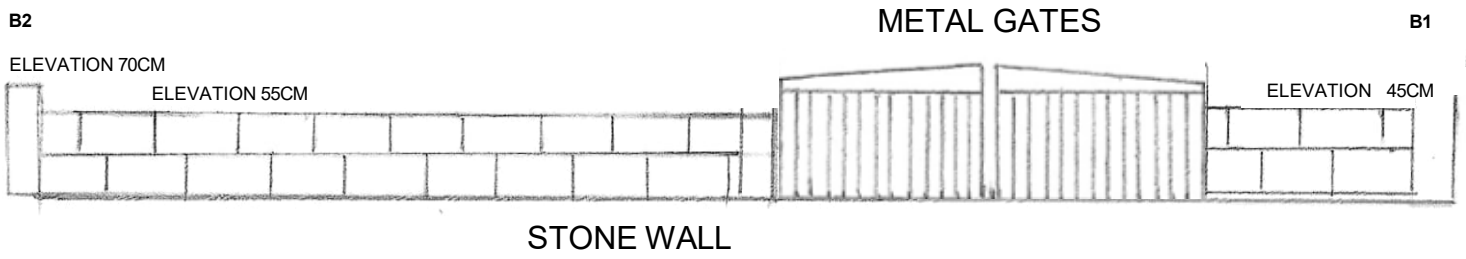

PROPOSED ELEVATION
STONE WALL AND TIMBER
FENCE COMBINED 1:50

