
Red line indicates site boundary

Blue line indicates erection of new fence

# Luss Fence_v2

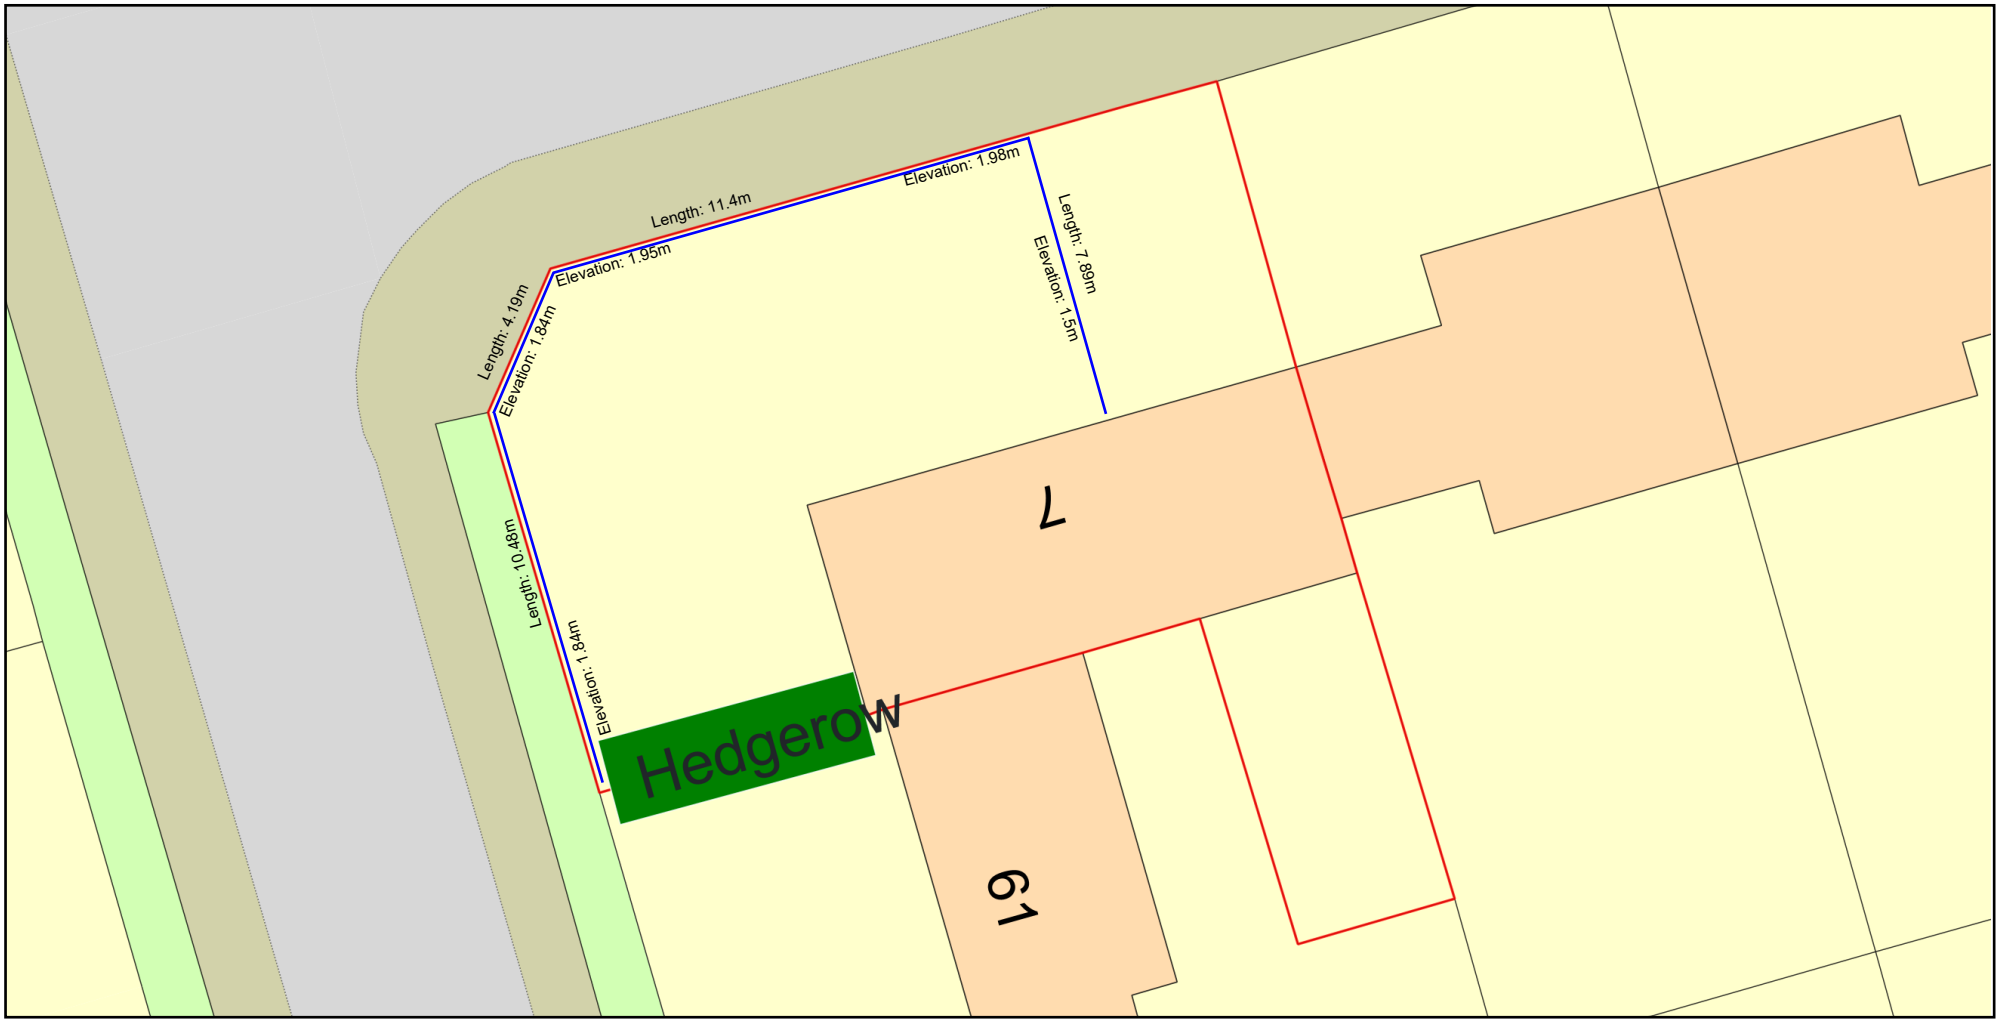


ReQuestaPlan

Plan Produced for: Mr & Mrs Collie

Date Produced: 07 May 2024

Plan Reference Number: TQRQM24114145238605

Scale: 1:200 @ A4

© Crown copyright and database rights 2023 OS 100042766