
Luss Fence

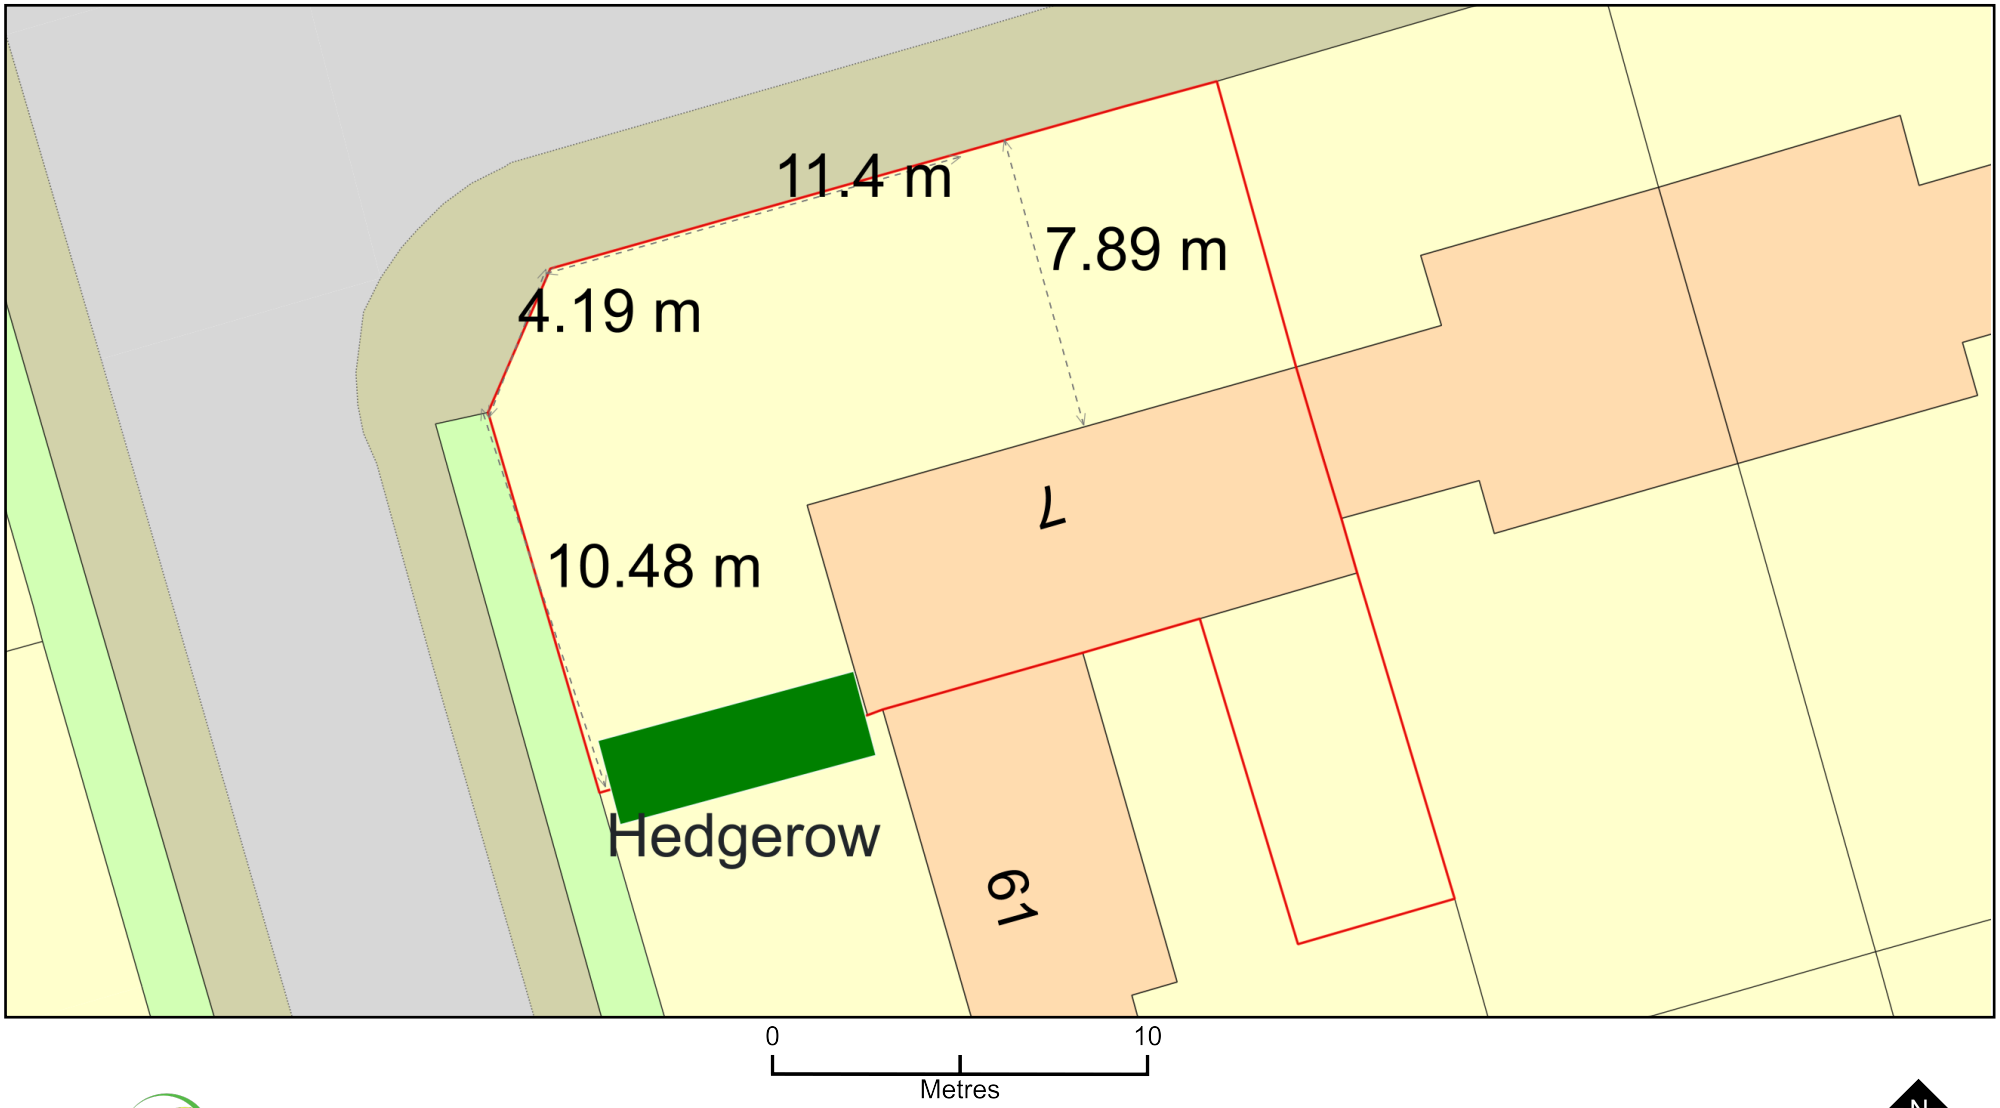

ReQuestaPlan

Plan Produced for: Mr & Mrs Collie

Date Produced: 28 Apr 2024

Plan Reference Number: TQRQM24114145238605

Scale: 1:200 @ A4

© Crown copyright and database rights 2023 OS 100042766